SEZIONI - Scala 1:200

CVT_E11
Sez. 10
Progr.: 0+900.00
Scala : 1:200
Q.Rif. : 820.00

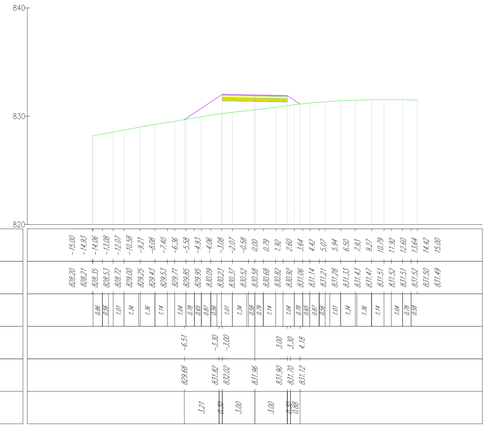

CVT_E11
Sez. 13
Progr.: 1+200.00
Scala : 1:200
Q.Rif. : 860.00

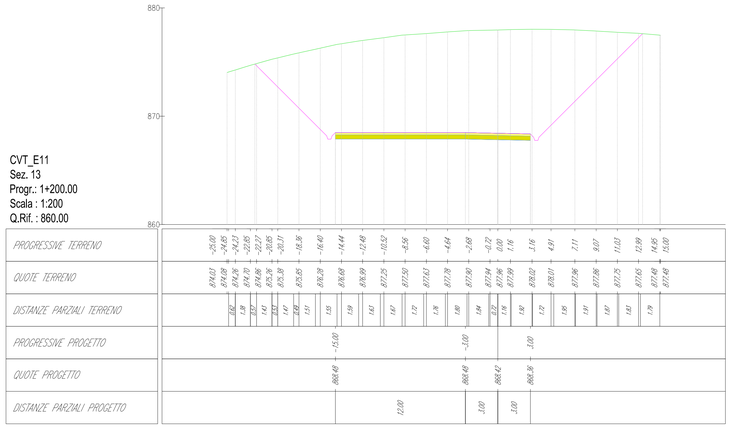

CVT_E11
Sez. 11
Progr.: 1+000.00
Scala : 1:200
Q.Rif. : 830.00

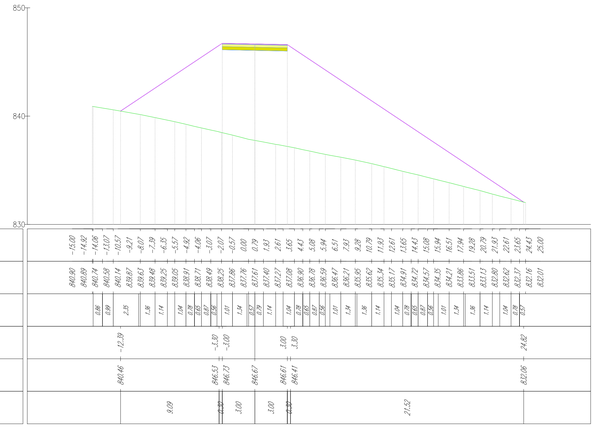

CVT_E11
Sez. 14
Progr.: 1+300.00
Scala : 1:200
Q.Rif. : 860.00

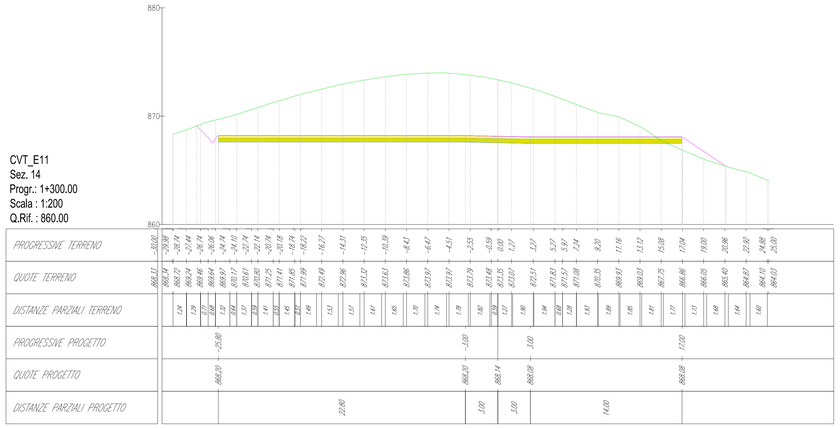

CVT_E11
Sez. 12
Progr.: 1+100.00
Scala : 1:200
Q.Rif. : 850.00

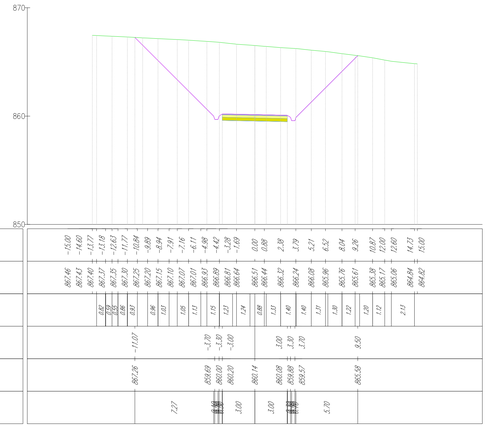

CVT_E11
Sez. 15
Progr.: 1+400.00
Scala : 1:200
Q.Rif. : 860.00

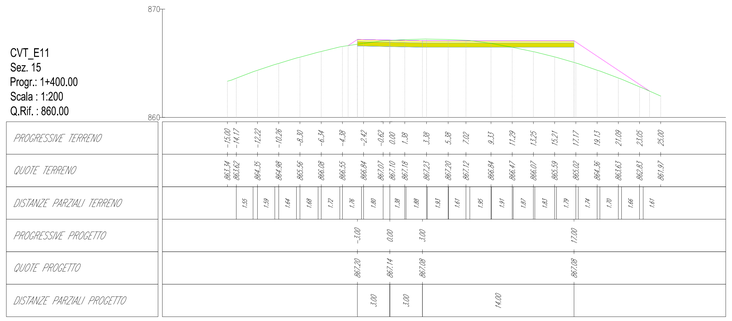

KEY MAP

REV.	DATE	DESCRIPTION	PREPARED	CHECKED	APPROVED
00	2021.02.19	Prima emissione	M.Terzi	N.Nicrosi	P. Polinelli

Firmato da EMANUELE STALTARI
Data: 2021/02/22 11:27:35 CEST

CONTRACTOR'S DOCT.

Stantec

Enel Green Power Solar Energy

PROJECT: **IMPIANTO EOLICO CALTAVUTURO ESTENSIONE**

FILE NAME: GRE.EEC.D.73.IT.W.14362.15.010.00 - Layout strade - CVT_E11

CLASSIFICATION:	FORMAT:	SCALE:	PLOT SCALE:	SHEET:
PUBLIC	A0	1:200	1:1	4 di/of 4

UTILIZATION SCOPE: **BASIC DESIGN**

TITLE: **CVT_E11 - PISTA DI ACCESSO E PIAZZOLA Sezioni**

EGP VALIDATION

VALIDATED BY	Iaciofano
VERIFIED BY	Sabatino
COLLABORATORS	Bellorini

EGP CODE

GROUP	FUNCTION	TYPE	ISSUER	COUNTRY	TEC	PLANT	SYSTEM	PROGRESSIVE	REVISION
GRE	EEC	D	73	IT	W	14362	15	010	00

This document is property of Enel Green Power Solar Energy Srl. It is strictly forbidden to reproduce this document, in whole or in part, and to provide to others any related information without the previous written consent by Enel Green Power Solar Energy Srl.