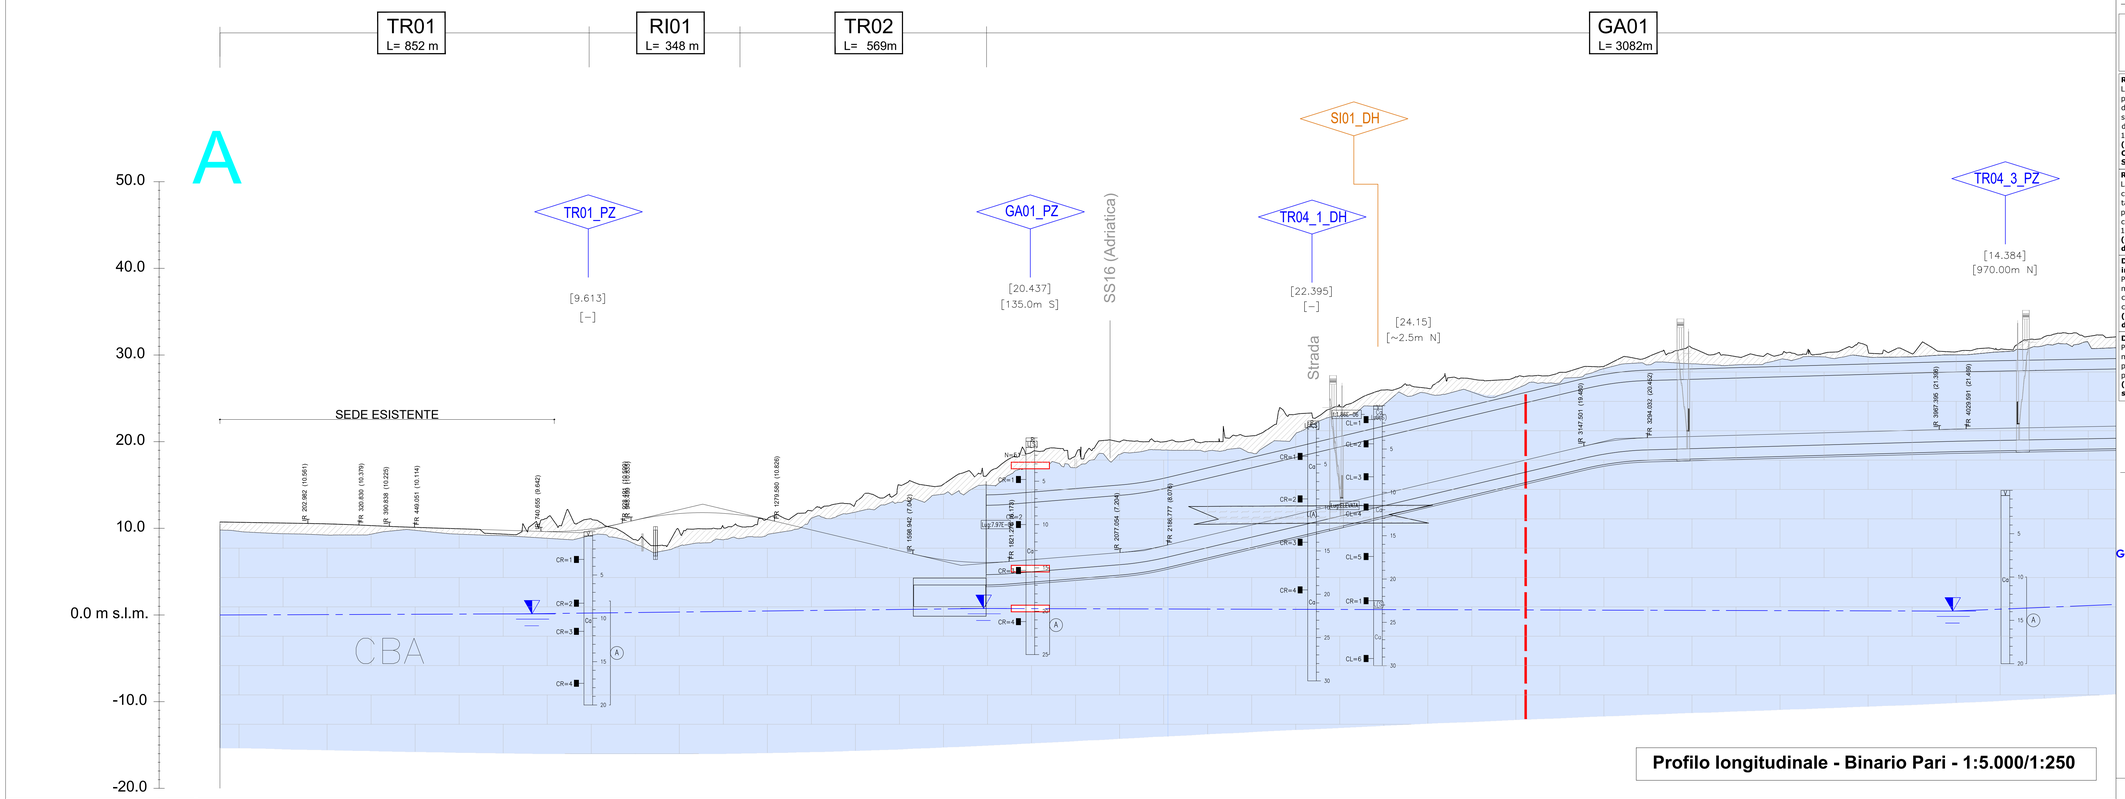

| PROGRESSIVE | | |