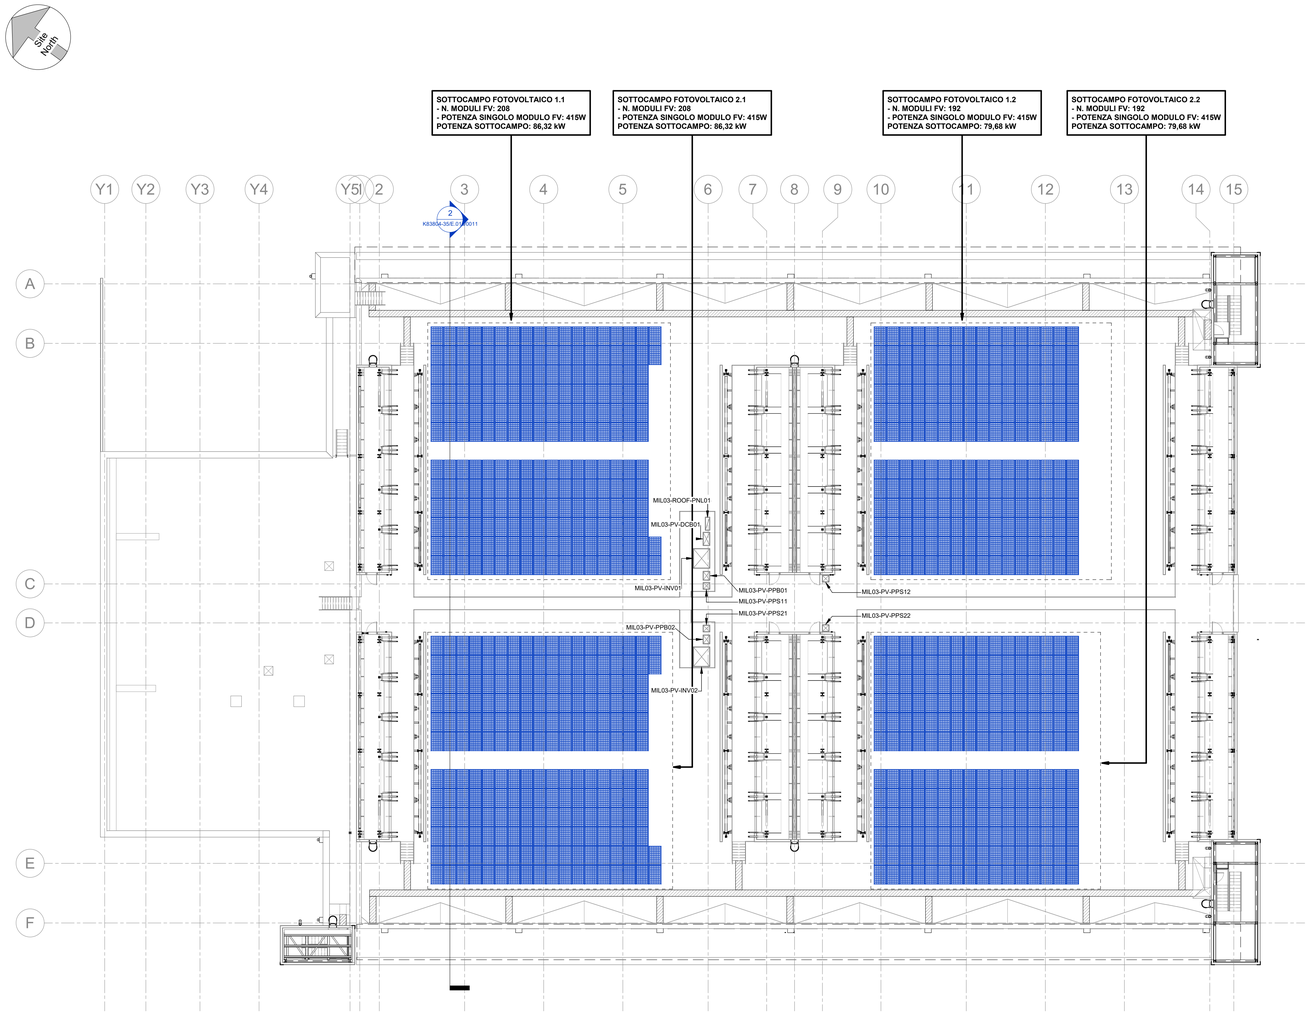

3 PLANIMETRIA - IMPIANTO FOTOVOLTAICO
1 : 200

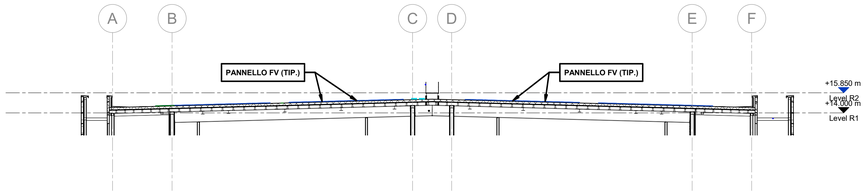

2 FOTOVOLTAICO - SEZIONE
1 : 200

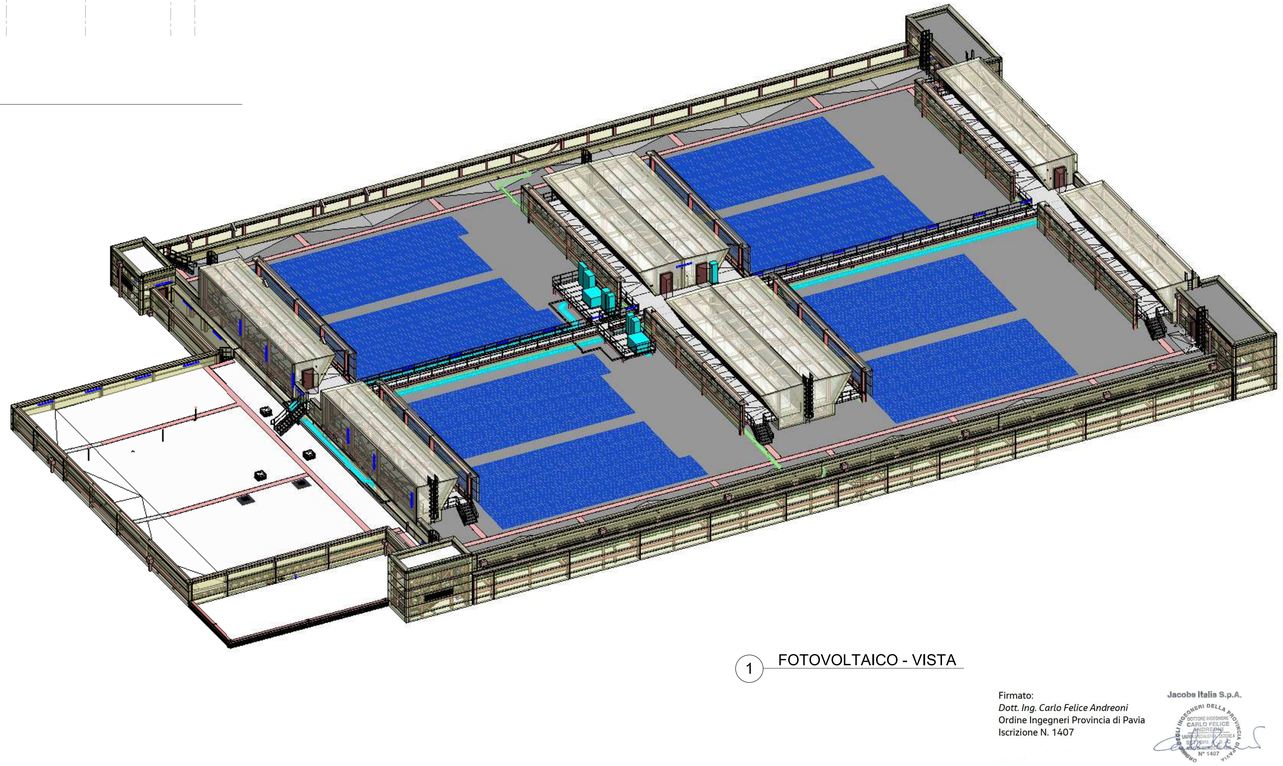

1 FOTOVOLTAICO - VISTA

Firmato:
Dott. Ing. Carlo Felice Andreoni
Ordine Ingegneri Provincia di Pavia
Iscrizione N. 1407

Jacobs Italia S.p.A.

ALL VERTICAL DIMENSIONS ARE RELATIVE TO ASSOCIATED BUILDING SLAB LEVEL.

Jacobs

Jacobs Italia S.p.A.
Via Andrea Costa 16/a, 19
20162 Cologno Monzese (MI) - Italy
T: +39 (02) 5700861

Microsoft

MIL03 - WTR Site

Datacenter Italy

Settimo M.se
Milano, Italy

Design Team

	Jacobs Engineering
Design	MARCO VESCOVI
Drawn	CARLO ANDREONI
Checked	PAOLO DI VARA
Approved	26/05/23
Date	K83804
Company Project No.	P.18151
M.S. Project No.	

Approvals

CUSTOMER	MICROSOFT
	VICTORIA MARSHALL / AARON KING
Design Manager	MARCIN ZAWACKI
Mechanical	ANDREW FREEZER
BASE/PMS	ATHANASIOS AVLONITIS
Electrical	FINBAR ROGERS
Security	ROBER DRUHAN
CSA	PAUL BISHOP
Telecom	FRAN KILMURRAY
Environmental / Permitting	NUALA TREACY
BIM	

PROJECT MANAGEMENT

	NICOLA CAROFANO
Project Manager	PAOLO DI VARA
Design Manager	DARIO FRANCESCATTI
Program Manager	

Revisions

No.	Date	Description
00	26/05/2023	Emissione Permesso di Costruire

Registration

Key Plan

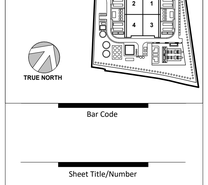

Bar Code

Sheet Title/Number

PLANIMETRIA - IMPIANTO FOTOVOLTAICO

K83804-35/E.01a/0011

K83804-35/E.01a/0011

MICROSOFT CONFIDENTIAL