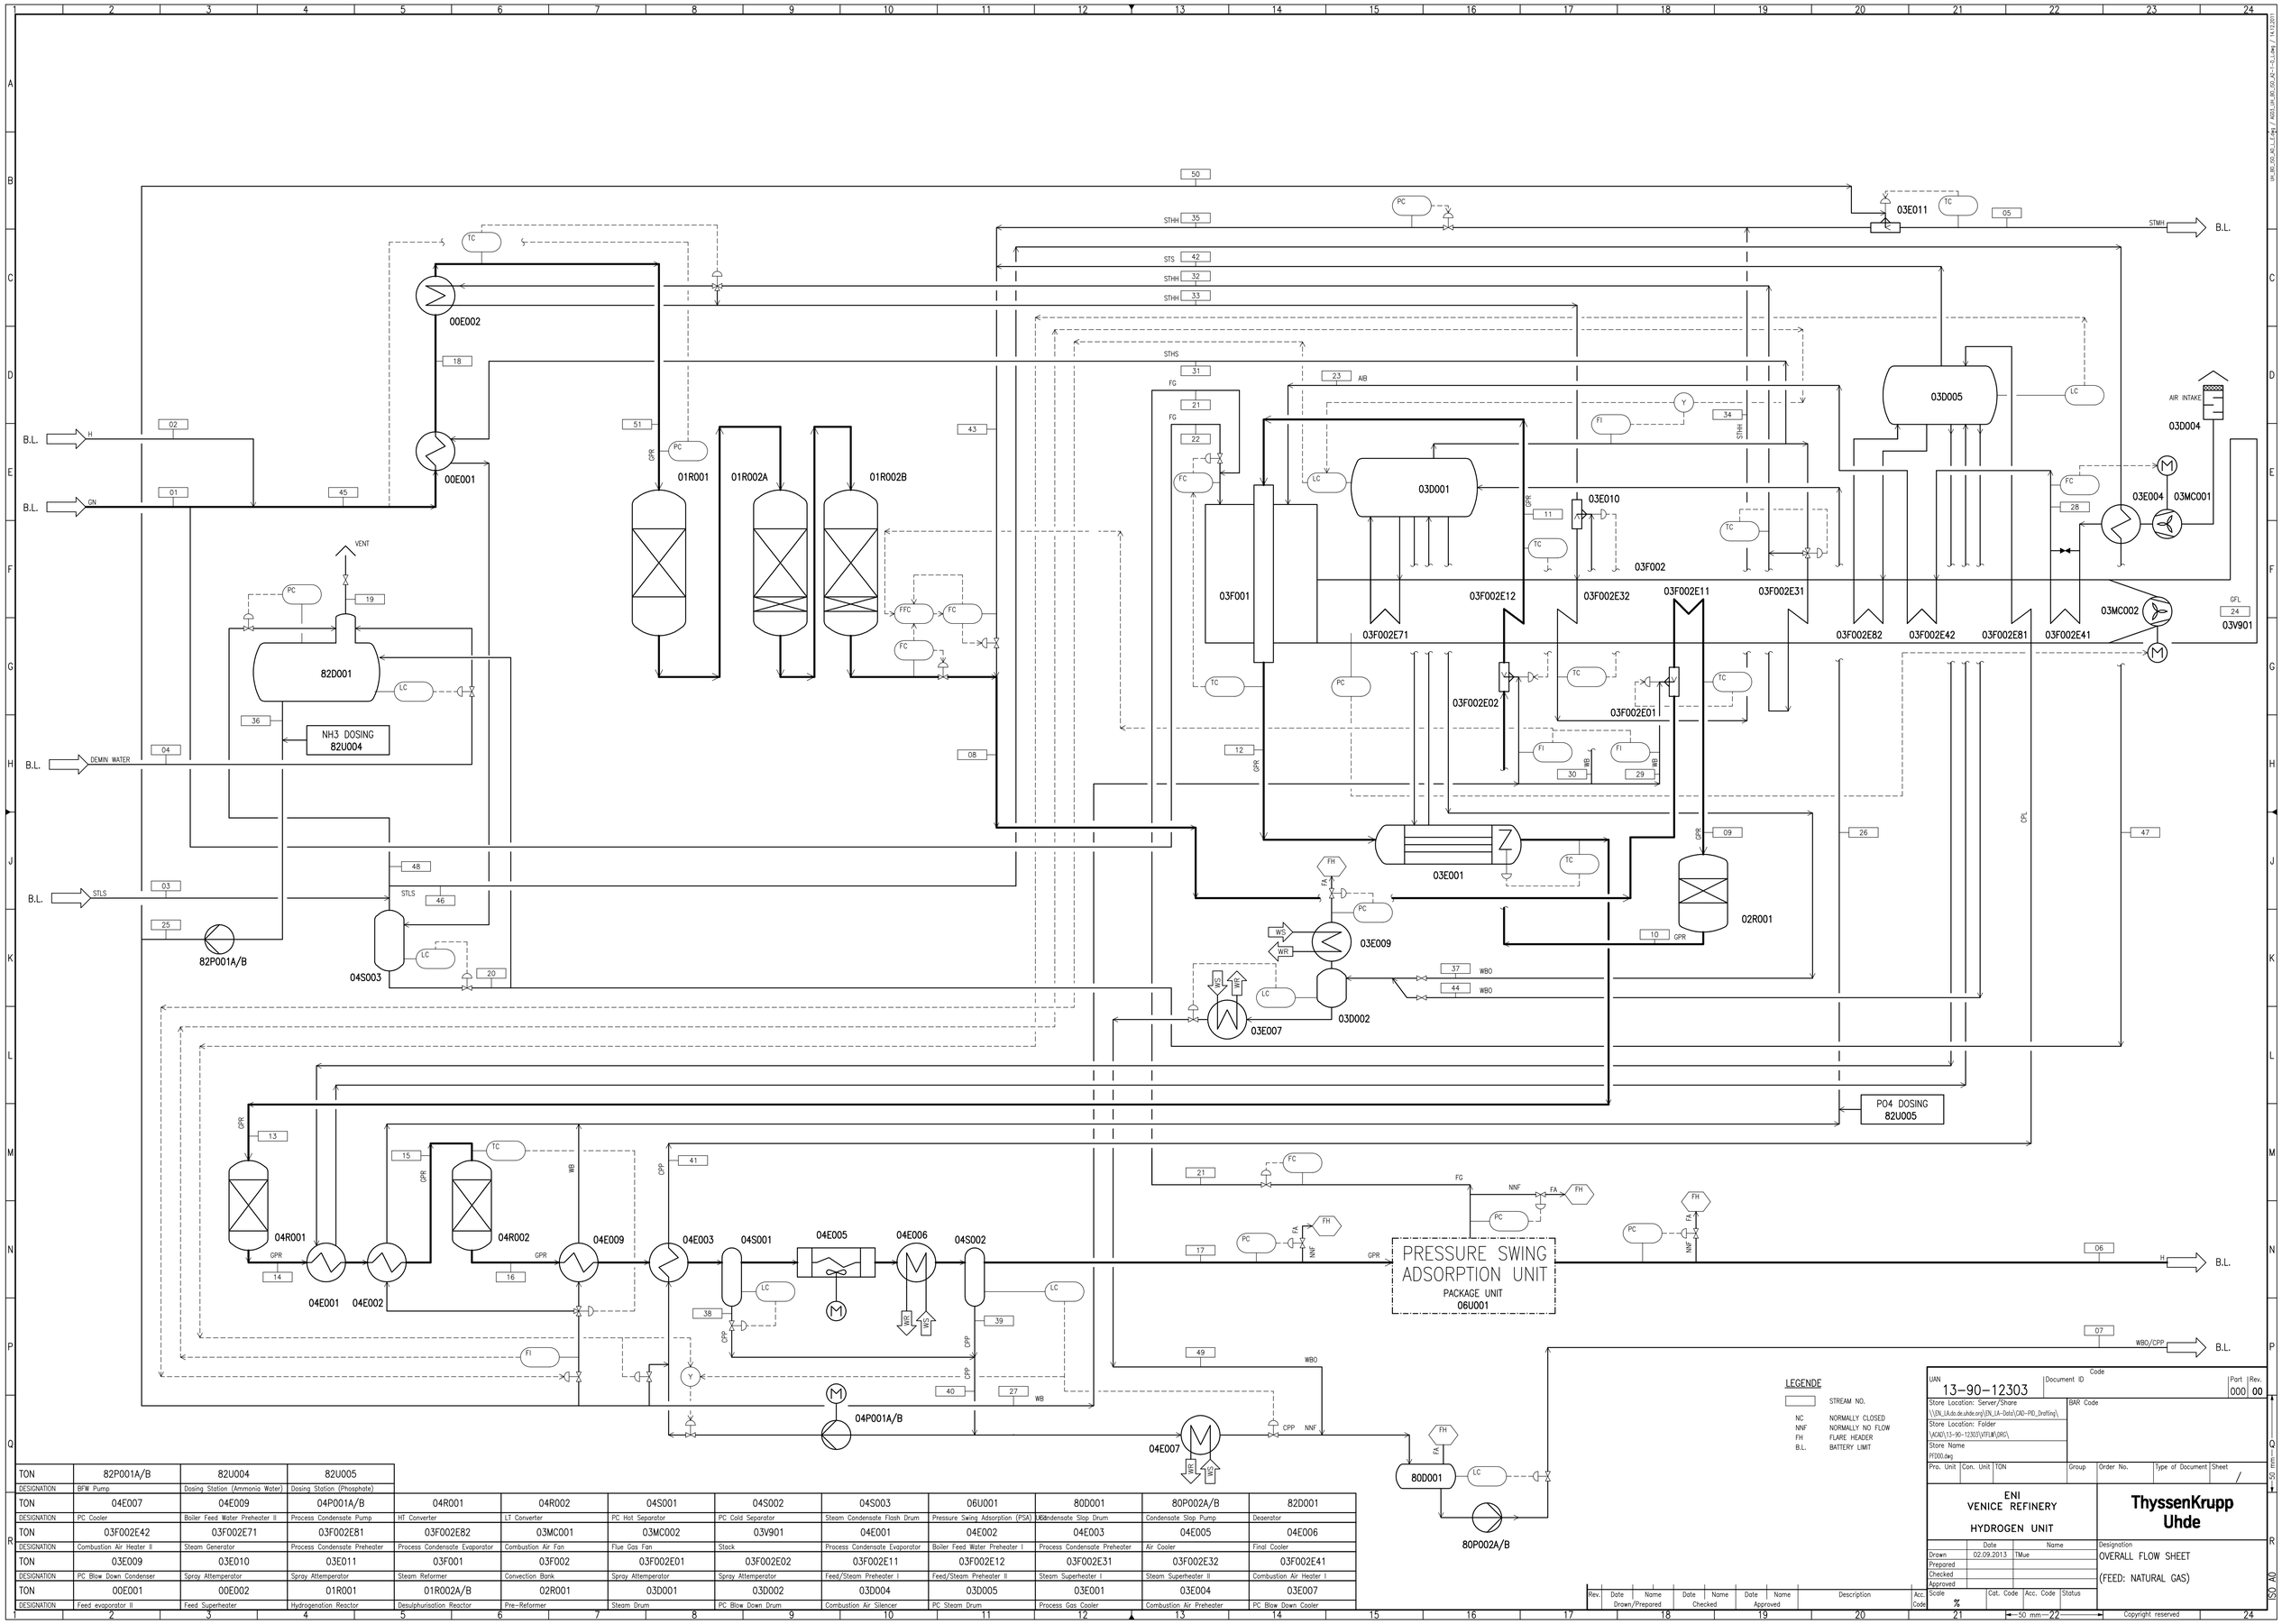

TON	82P001A/B	82U004	82U005
DESIGNATION	BFW Pump	Dosing Station (Ammonia Water)	Dosing Station (Phosphate)

TON	04E007	04E009	04P001A/B	04R001	04R002	04S001	04S002	04S003	06U001	80D001	80P002A/B	82D001
DESIGNATION	PC Cooler	Boiler Feed Water Preheater II	Process Condensate Pump	HT Converter	LT Converter	PC Hot Separator	PC Cold Separator	Steam Condensate Flash Drum	Pressure Swing Adsorption (PSA)	Condensate Slop Drum	Condensate Slop Pump	Deaerator
TON	03F002E42	03F002E71	03F002E81	03F002E82	03MC001	03MC002	03V901	04E001	04E002	04E003	04E005	04E006
DESIGNATION	Combustion Air Heater II	Steam Generator	Process Condensate Preheater	Process Condensate Evaporator	Combustion Air Fan	Flue Gas Fan	Stack	Process Condensate Evaporator	Boiler Feed Water Preheater I	Process Condensate Preheater	Air Cooler	Final Cooler
TON	03E009	03E010	03E011	03F001	03F002	03F002E01	03F002E02	03F002E11	03F002E12	03F002E31	03F002E32	03F002E41
DESIGNATION	PC Blow Down Condenser	Spray Attemperator	Spray Attemperator	Steam Reformer	Convection Bank	Spray Attemperator	Spray Attemperator	Feed/Steam Preheater I	Feed/Steam Preheater II	Steam Superheater I	Steam Superheater II	Combustion Air Heater I
TON	00E001	00E002	01R001	01R002A/B	02R001	03D001	03D002	03D004	03D005	03E001	03E004	03E007
DESIGNATION	Feed evaporator II	Feed Superheater	Hydrogenation Reactor	Desulphurisation Reactor	Pre-Reformer	Steam Drum	PC Blow Down Drum	Combustion Air Silencer	PC Steam Drum	Process Gas Cooler	Combustion Air Preheater	PC Blow Down Cooler