


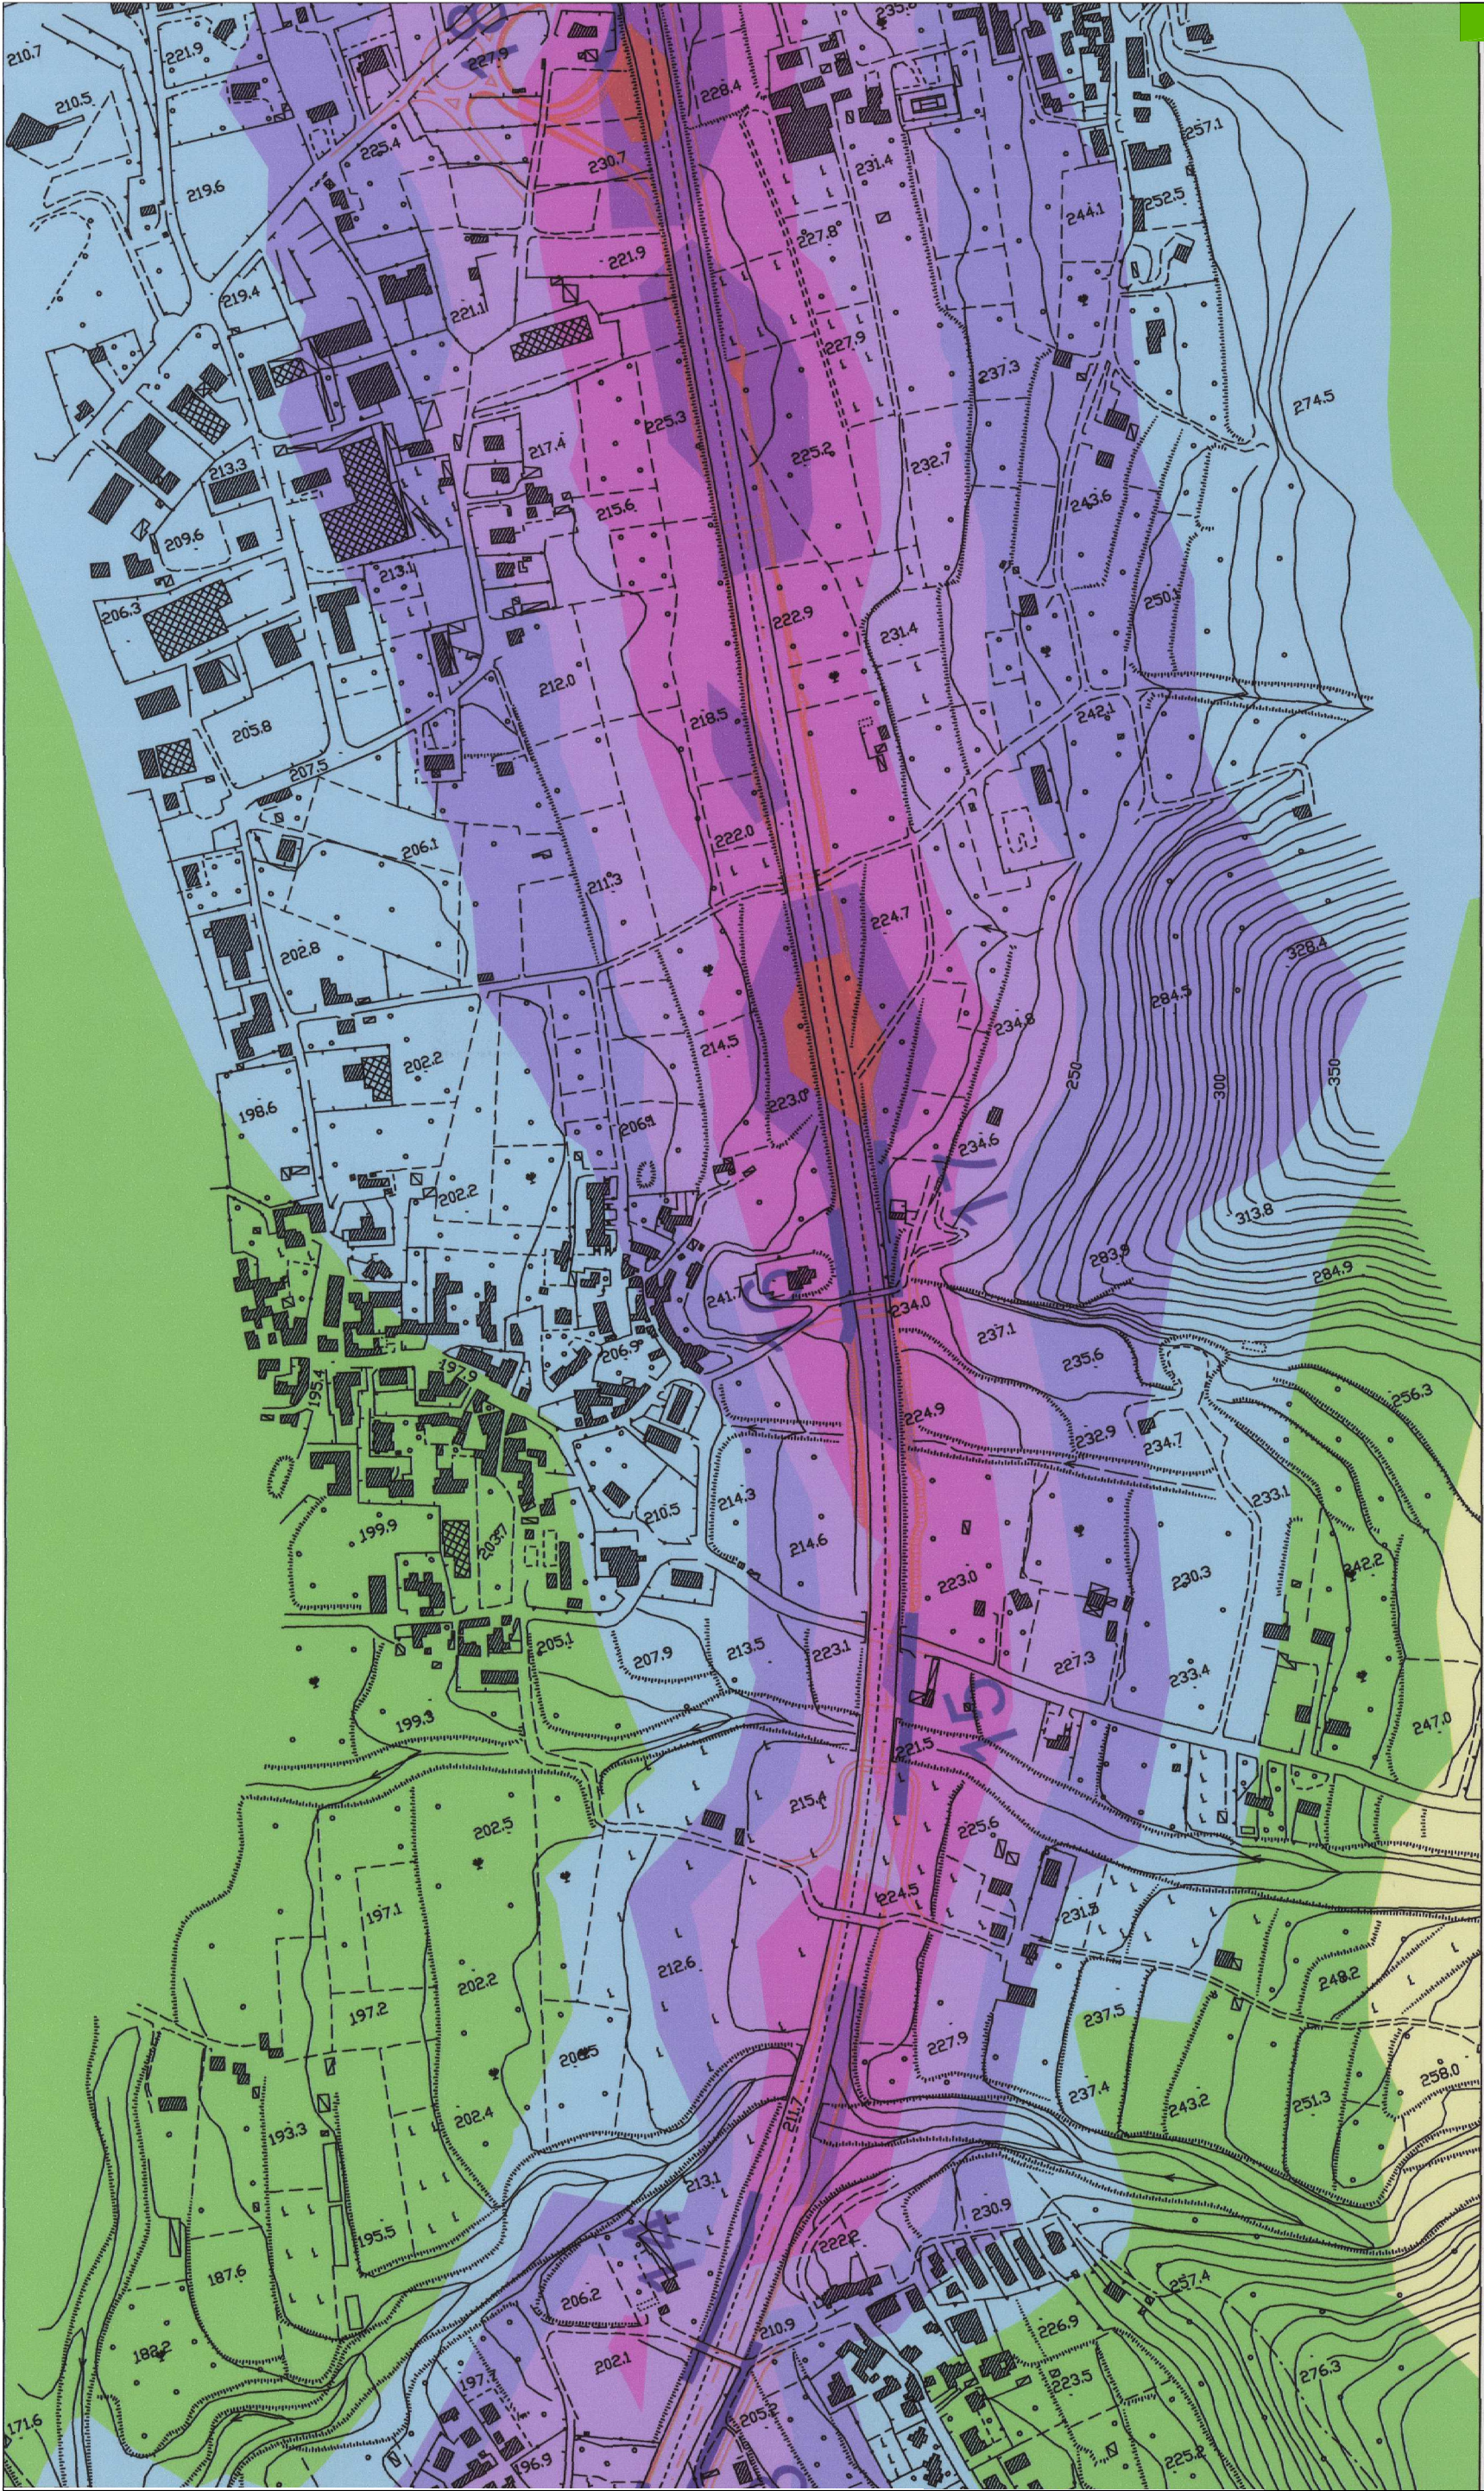

Livelli di pressione sonora $Leq(A)$

$< 40 \text{ dB}(A)$

$40 \text{ dB}(A) - 45 \text{ dB}(A)$

$45 \text{ dB}(A) - 50 \text{ dB}(A)$

$50 \text{ dB}(A) - 55 \text{ dB}(A)$

$55 \text{ dB}(A) - 60 \text{ dB}(A)$

$60 \text{ dB}(A) - 65 \text{ dB}(A)$

$65 \text{ dB}(A) - 70 \text{ dB}(A)$

$70 \text{ dB}(A) - 75 \text{ dB}(A)$

$\geq 75 \text{ dB}(A)$

Barriera antirumore

Norme di Caviglioli