SEZIONE 1

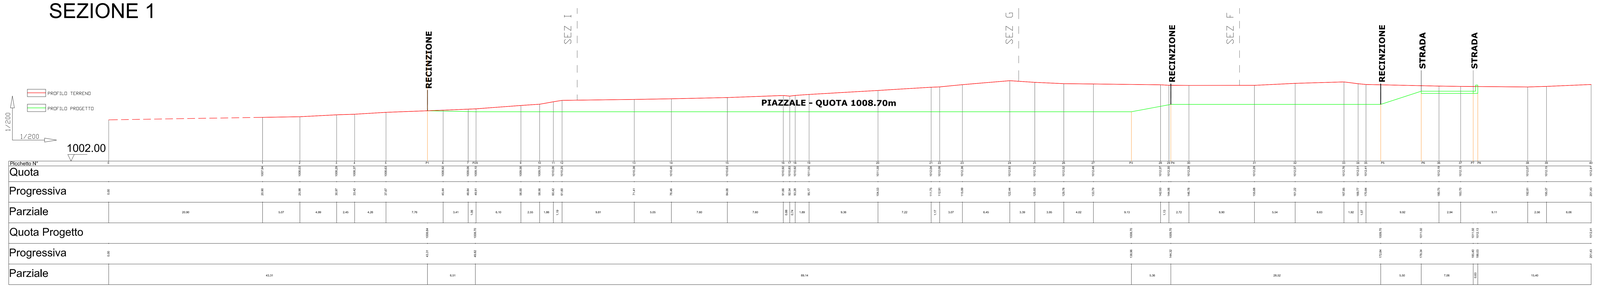

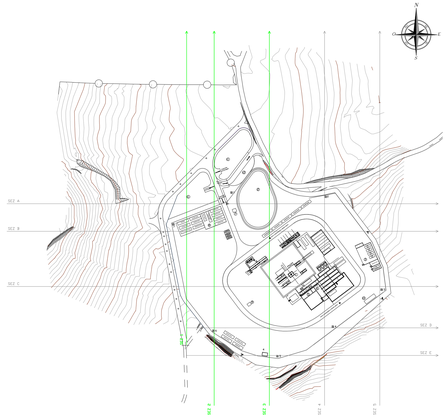

SEZIONE 2

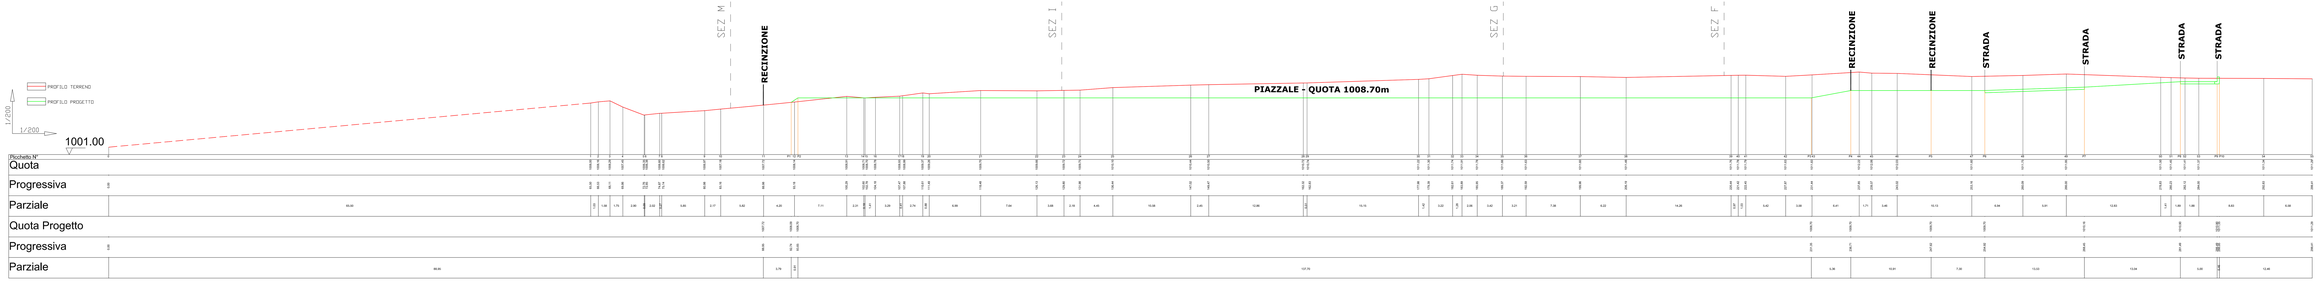

SEZIONE 3

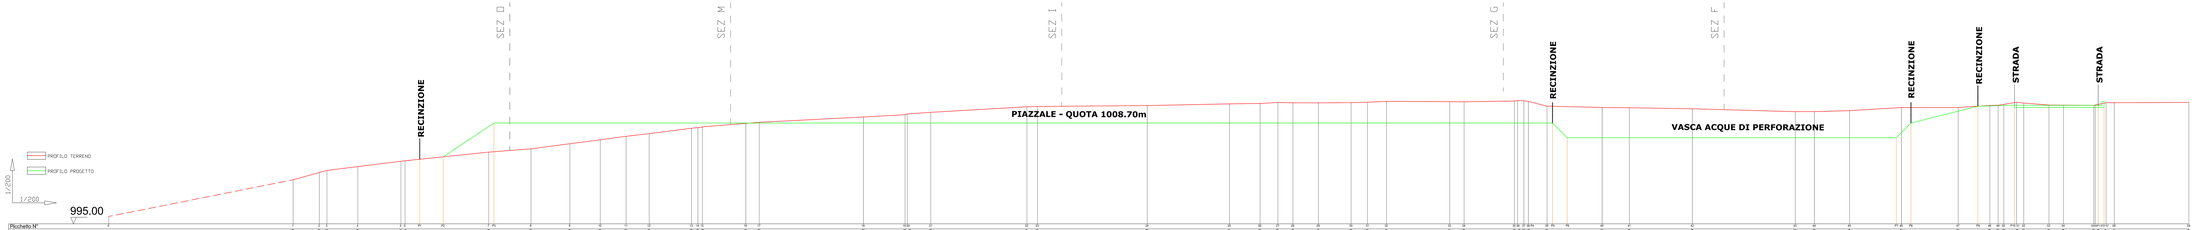

Revision	Date	Status	Revision memo	Issued by	Checked by	Approved by
03	29/10/2016	AFC	Approved For Construction	G. LO SASSO	M. DE FALCO	M. DE FALCO
02	19/08/2016	AFC	Approved For Construction	G. LO SASSO	M. DE FALCO	M. DE FALCO
01	23/04/2016	IFC	Issued For Comments	G. LO SASSO	M. DE FALCO	M. DE FALCO
00	24/03/2016	IFC	Issued For Comments	G. LO SASSO	M. DE FALCO	M. DE FALCO

TOTAL Exploration Production

This document is the property of TOTAL and shall not be disclosed to third parties or reproduced without permission of the owner.
This document has been generated by an Electronic Document Management System. When printed it is considered as a for information only copy. The controlled copy is the latest version and it is the holders responsibility the holds hold the latest valid version.

TEMPA ROSSA PROJECT
PROGETTAZIONE DEL NUOVO PIAZZALE DI PERFORAZIONE "GORGOGLIONE 3"
"AREA POZZO"
SEZIONI DI PROGETTO

Doc. Type:	LAY	Syst. / S-Syst.:	Discipline:	CIV	Electronic Filename (IT-TPR-WS-SID-000417_03.dwg)
COMPANY Document N.	IT-TPR-WS-SID-000417	Rev. 03	Scale	1/200	
Contractor Document N.	IT-TPR-WS-SID-000417_03	Format:A0	Sheet	1 of 4	

SEZIONE 4

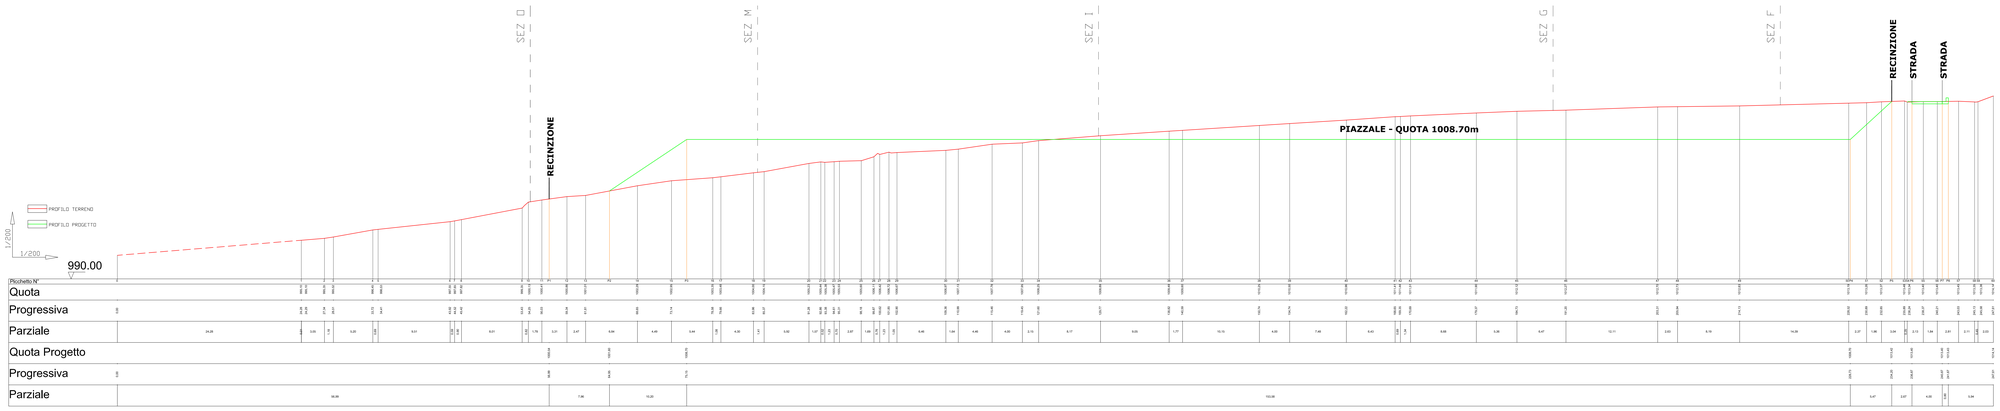

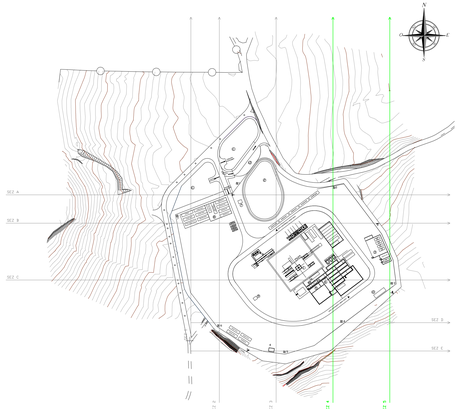

SEZIONE 5

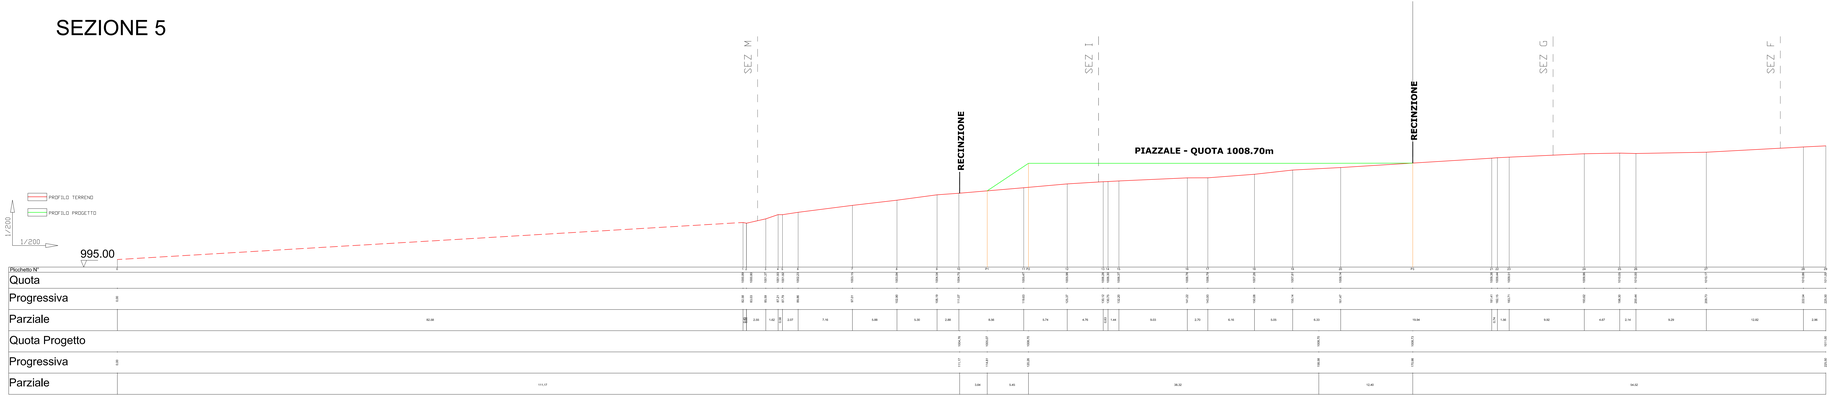

Revision	Date	Status	Revision memo	Issued by	Checked by	Approved by
03	29/10/2016	AFC	Approved For Construction	G. LO SASSO	M. DE FALCO	M. DE FALCO
02	19/09/2016	AFC	Approved For Construction	G. LO SASSO	M. DE FALCO	M. DE FALCO
01	23/04/2016	IFC	Issued For Comments	G. LO SASSO	M. DE FALCO	M. DE FALCO
00	24/03/2016	IFC	Issued For Comments	G. LO SASSO	M. DE FALCO	M. DE FALCO

TOTAL Exploration Production

TOTAL E. e P. Italia S.p.A.

This document is the property of TOTAL and shall not be disclosed to third parties or reproduced without permission of the owner.
This document has been generated by an Electronic Document Management System. When printed it is considered as a for information only copy. The controlled copy is the screen version and it is the holder's responsibility that he/she holds the latest valid version.

TEMPA ROSSA PROJECT

PROGETTAZIONE DEL NUOVO PIAZZALE DI PERFORAZIONE "GORGOGLIONE 3"

"AREA POZZO"

SEZIONI DI PROGETTO

Doc. Type:	LAY	Sys: - S-Syst.:	Discipline:	CIV	Electronic File name: (E:\TPR\WS-SID\LAY\LAY_03.dwg)
COMPANY Document N.	IT-TPR-WS-SID-000417		Rev. 03	Scale	1/200
Contractor Document N.	IT-TPR-WS-SID-000417_03		Format:A1	Sheet	2 of 4

SEZIONE A

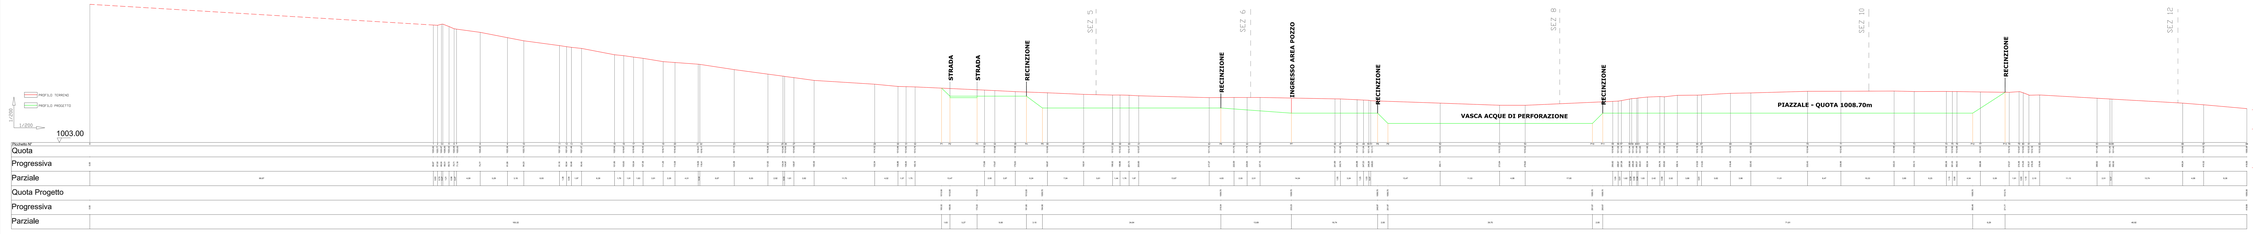

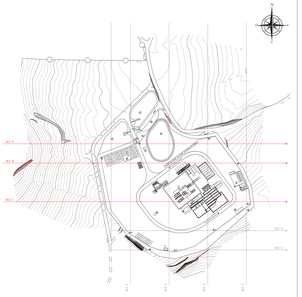

SEZIONE B

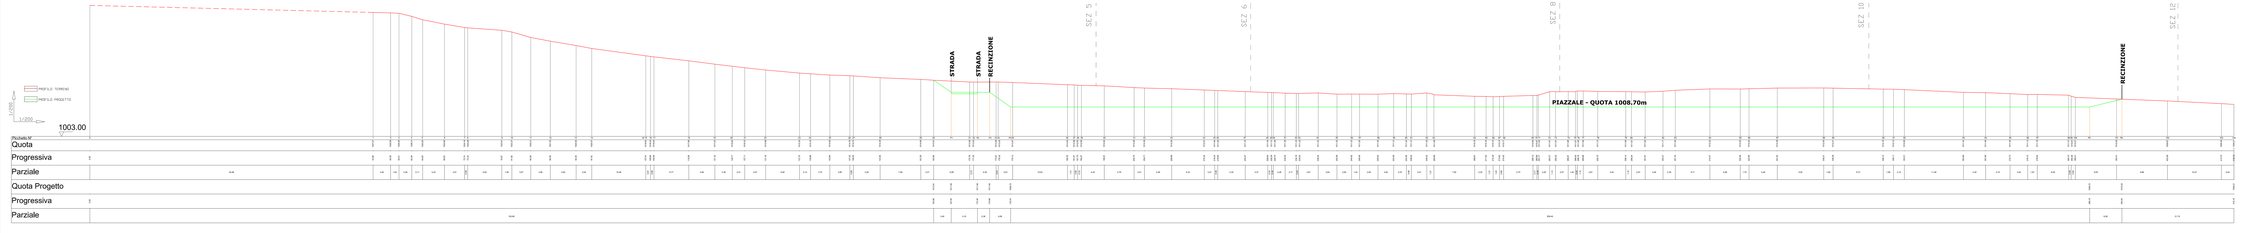

SEZIONE C

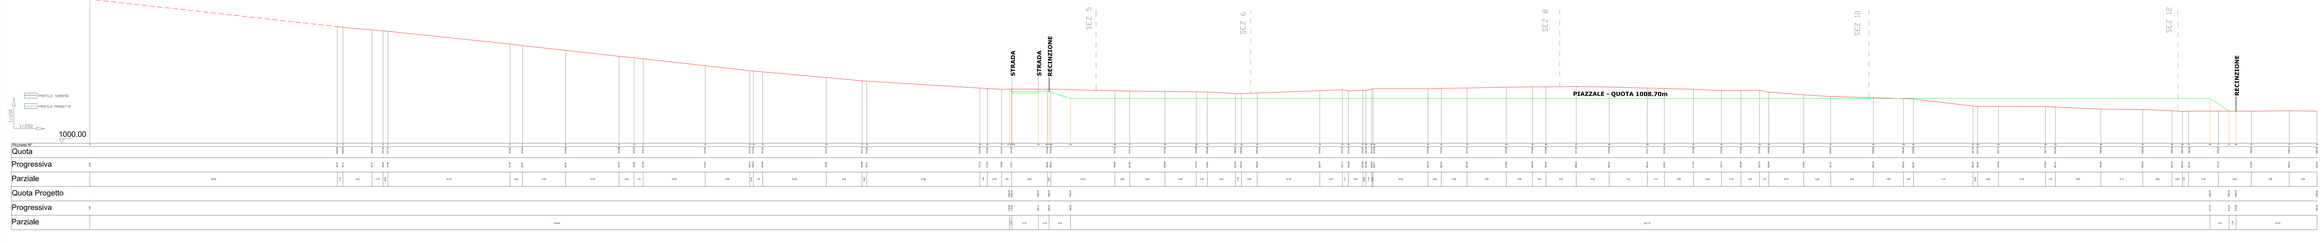

Revision	Date	Status	Revision Memo	Issued by	Checked by	Approved by

TOTAL Exploration Production

This document is property of TOTAL and shall not be disclosed to Third parties or reproduced without permission of the owner
The document has been generated by an Electronic Document Management System. Printed versions are considered as UNCONTROLLED copies. The validity of the document can only be assessed on the Electronic Document Management System.

TEMPA ROSSA PROJECT

PROGETTAZIONE DEL NUOVO PIAZZALE DI PERFORAZIONE "GORGOGLIONE 3"
"AREA POZZO"
SEZIONI DI PROGETTO

Contractor Document N.	IT-TPR-WS-SID-000417	Rev. 03	Scale 1/200		
Company Document N.	IT-TPR-WS-SID-000417_03	Format:A0	Sheet 3 of 4		

SEZIONE D

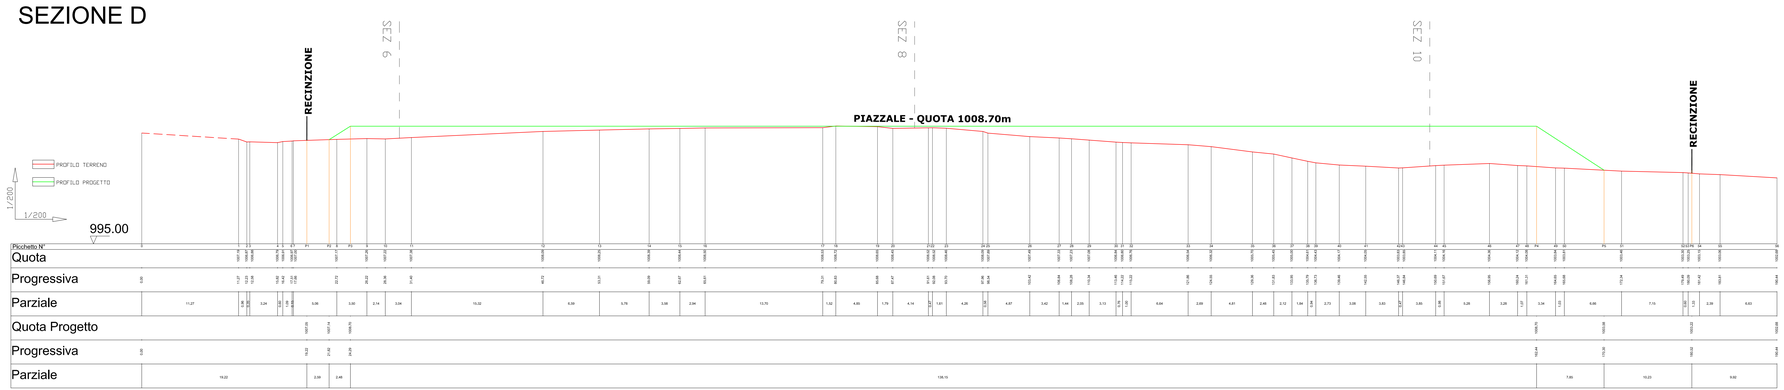

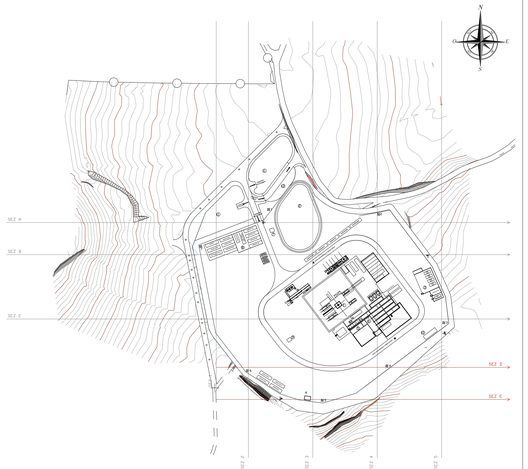

SEZIONE E

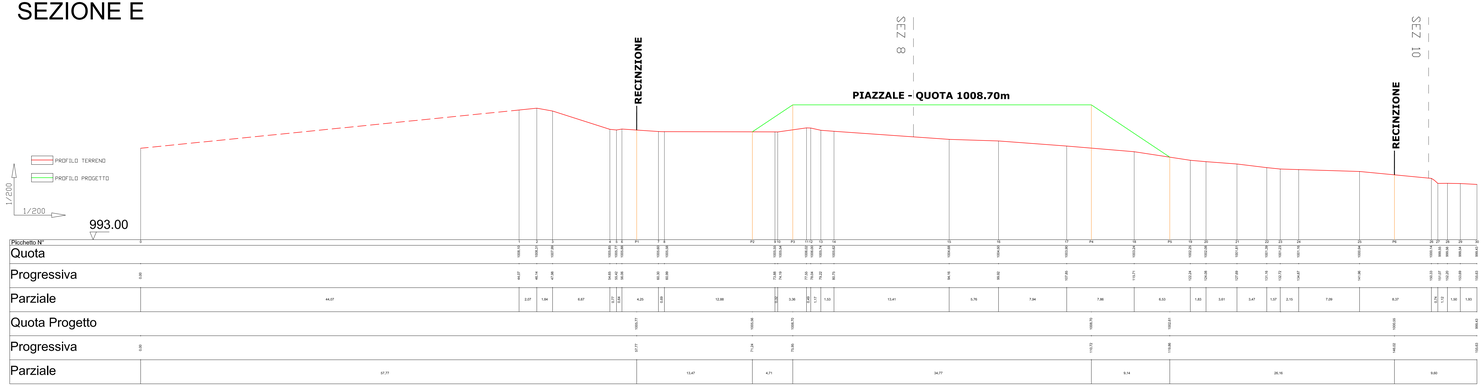

Revision	Date	Status	Revision memo	Issued by	Checked by	Approved by
03	29/10/2016	AFC	Approved For Construction	G. LO SASSO	M. DE FALCO	M. DE FALCO
02	19/08/2016	AFC	Approved For Construction	G. LO SASSO	M. DE FALCO	M. DE FALCO
01	23/04/2016	IFC	Issued For Comments	G. LO SASSO	M. DE FALCO	M. DE FALCO
00	24/03/2016	IFC	Issued For Comments	G. LO SASSO	M. DE FALCO	M. DE FALCO

TOTAL Exploration Production

TEMPA ROSSA

Joint Venture Operatore Unico
Ing. Michele De Falco
Joint Venture Operatore Unico
Viale F. Lomonaco, 65/67 Tel.+ Fax: +39 081 5524111
Napoli (Italy) email: ing.delafalco@gmail.it

This document is the property of TOTAL and shall not be disclosed to third parties or reproduced without permission of the owner
This document has been generated by an Electronic Document Management System. When printed it is considered as a for information only copy. The controlled copy is the screen version and it is the holder's responsibility that he/she holds the latest valid version.

TEMPA ROSSA PROJECT

PROGETTAZIONE DEL NUOVO PIAZZALE DI PERFORAZIONE "GORGOGLIONE 3"

"AREA POZZO"

SEZIONI DI PROGETTO

Doc. Type:	LAY	Syst. / S-Syst.:	Discipline: CIV	Electronic Filename (E:\TPR-WS-SID-000417_03.dwg)	
COMPANY Document N.	IT-TPR-WS-SID-000417		Rev. 03	Scale	1/200
Contractor Document N.	IT-TPR-WS-SID-000417_03		Format:A1	Sheet	4 of 4