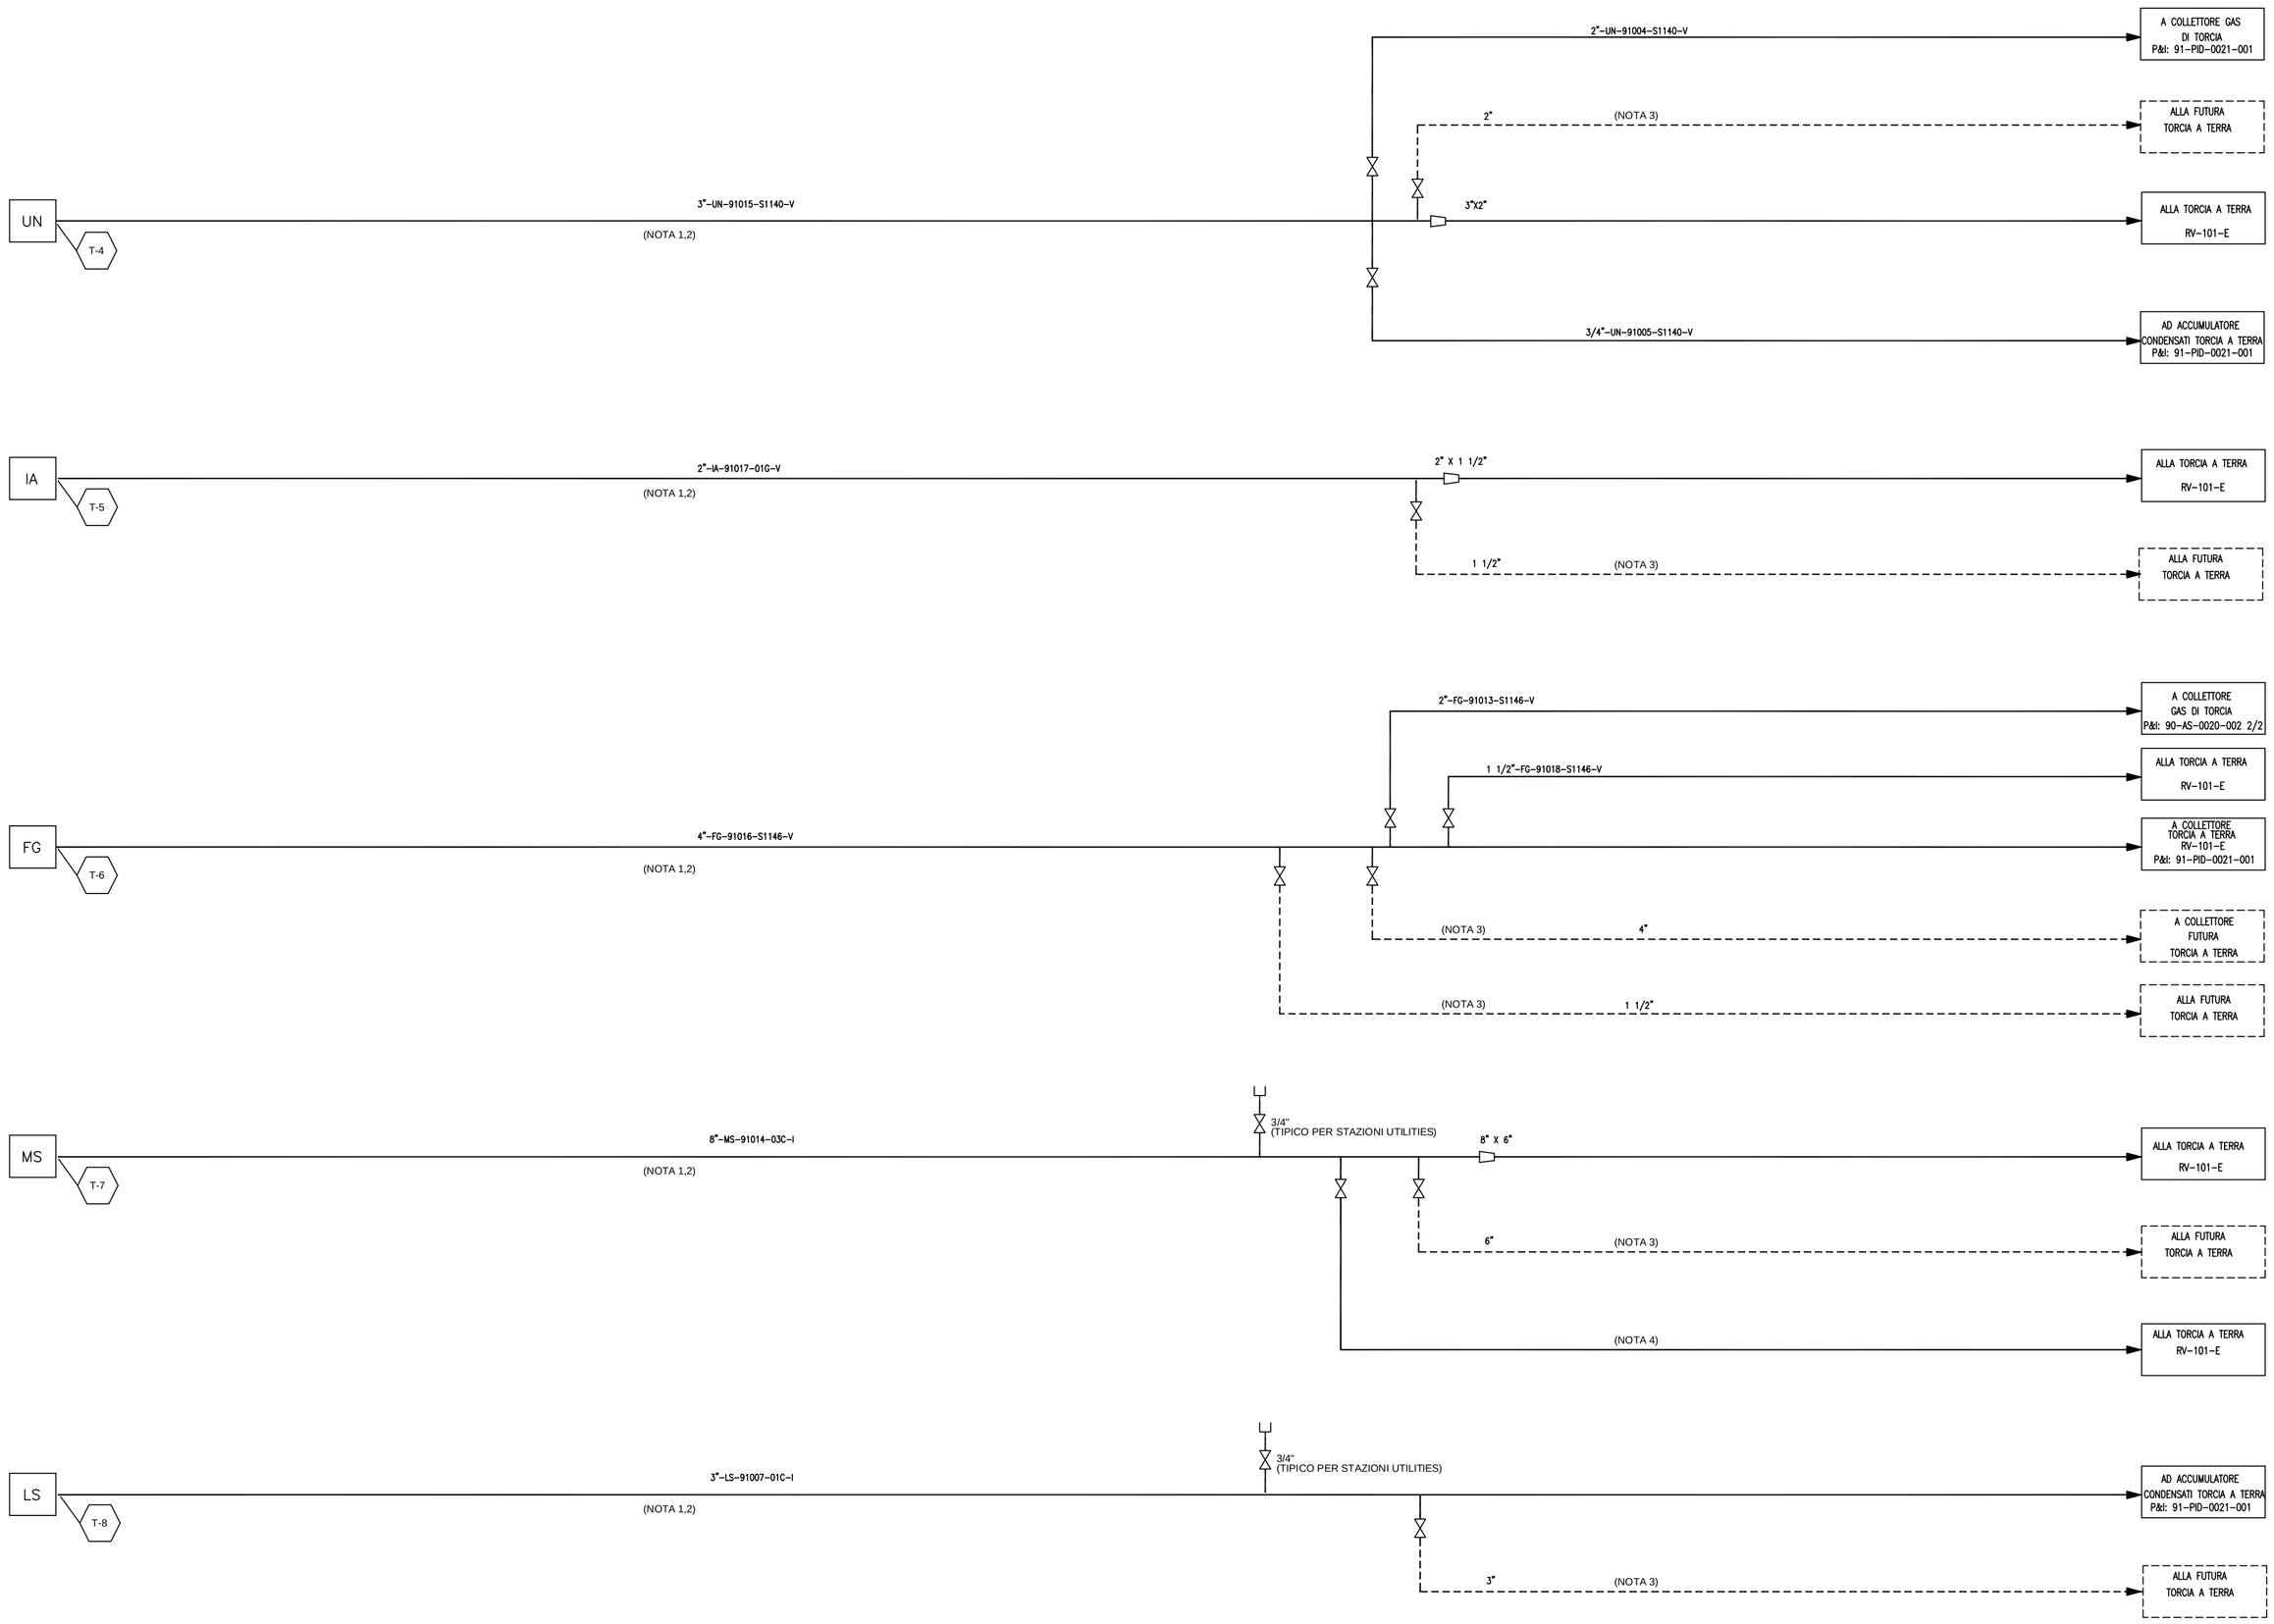

REV.	DATE	DESCRIPTION	PREP.	CKD	APPR.	AUTH.
D	25/09 2017	EMISSIONE PER BASIC	A.D.	S.C.	F.C.	G.M.
C	10/08 2017	EMISSIONE PER BASIC	A.D.	S.C.	D.S.	G.M.
B	05/07 2017	EMISSIONE PER HAZOP	A.D.	S.C.	D.S.	G.M.
A	12/05 2017	EMISSIONE PER COMMENTI	A.D.	S.C.	D.S.	G.M.

NOTES

1) I SIZE DEI COLLETTORI SONO PRELIMINARI E DA FINALIZZARE IN BASE AI FEEDBACK DEI FORNITORI DURANTE LA FASE DI DETTAGLIO.

2) I SIZE DEI COLLETTORI SONO RELATIVI AI CONSUMI DI DUE TORCE A TERRA

3) LINEA FUTURA.

4) LINEA DI VAPORE PER EVITARE L'ASPIRAZIONE DI PROPILENE VERSO LA NUOVA TORCIA A TERRA.
SIZE DELLA LINEA E LOGICA DA DEFINIRE DURANTE L'INGEGNERIA DI DETTAGLIO.

EQUIPMENT LIST

eni versalis

TechnipFMC

STUDIO TORCIA A TERRA PER IMPIANTO P1CR

SCHEMA DI MARCIA

UNITA' 91
COLLETTORI SERVIZI

Scale	Drawing No						Page	Rev.
NONE	070327C001	91	PID	00	31	001	1of1	D
	Project	Unit	Doc.Type	Disc.	Subj.	Ser.No		

TECHNIP ITALY S.p.A. - 00148 ROMA - Viale Castello della Magliana, 68

The present document or drawing is property of TECHNIP ITALY S.p.A. and shall not, under any circumstances, be totally or partially, directly or undirectly, transferred, reproduced, copied, disclosed or used, without its prior written consent, for any purpose and in any way other than that for which it is specifically furnished or outside the extent of the agreed upon right of use

CAD Model 091-PID-0031-1-D.dwg