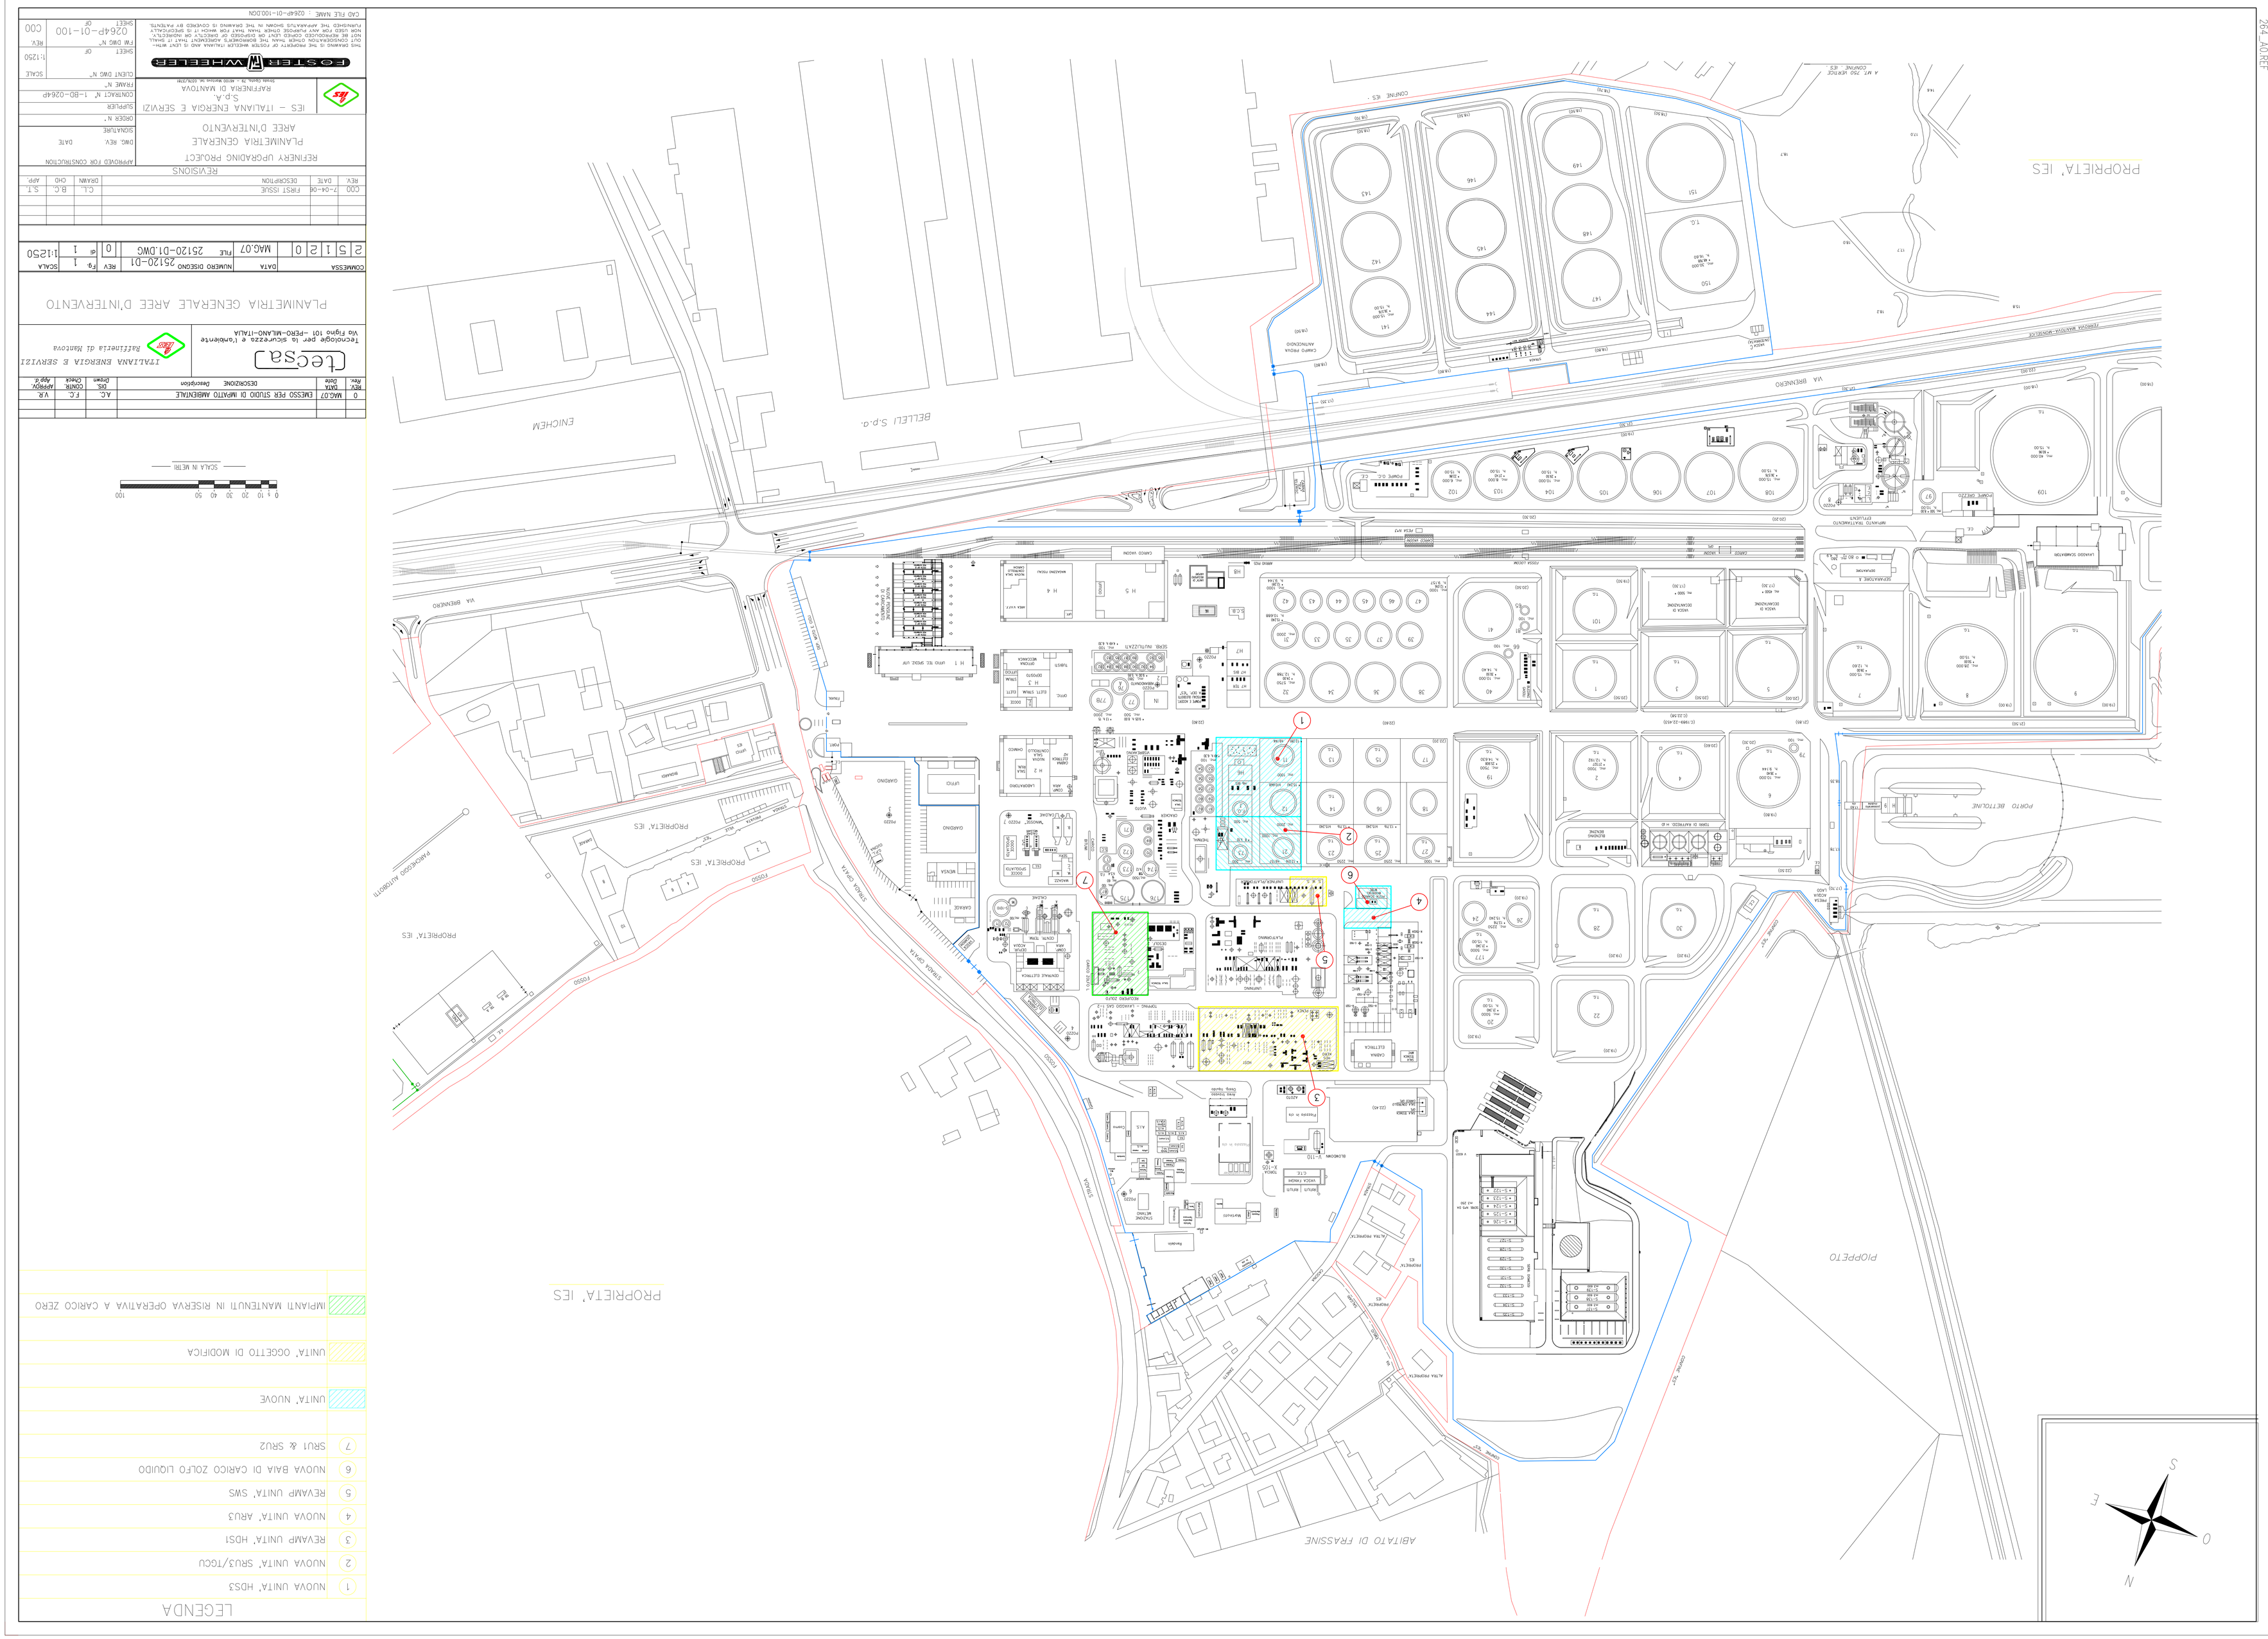

LEGENDA

1	NUOVA UNITA' HDS3
2	NUOVA UNITA' SRU3/TGCU
3	REVAMP UNITA' HDS1
4	NUOVA UNITA' ARU3
5	REVAMP UNITA' SWS
6	NUOVA BAIA DI CARICO ZOLFO LIQUIDO
7	SRU1 & SRU2
	UNITA' NUOVE
	UNITA' OGGETTO DI MODIFICA
	IMPIANTI MANTENUTI IN RISERVA OPERATIVA A CARICO ZERO

REV.	DATA	DESCRIZIONE	DIS.	CONTR.	APPROV.
0	MAG.07	EMESSO PER STUDIO DI IMPATTO AMBIENTALE	A.C.	F.C.	V.R.
Rev.	Date	Description	Drawn	Check	App'd

tecsa
Tecnologie per la sicurezza e l'ambiente
Via Figino 101 -PERO-MILANO-ITALIA

ITALIANA ENERGIA E SERVIZI
Raffineria di Mantova

PLANIMETRIA GENERALE AREE D'INTERVENTO

COMMESSA				DATA	NUMERO DISEGNO	REV	Fg.	SCALA
2	5	1	2	0	MAG.07	FILE 25120-D1.DWG	0	1 di 1	1:1250

REVISIONS

REV.	DATE	DESCRIPTION	DRAWN	CHD	APP.
CDD	7-04-06	FIRST ISSUE	C.L.	B.C.	S.T.

REFINERY UPGRADING PROJECT
PLANIMETRIA GENERALE
AREE D'INTERVENTO

IES - ITALIANA ENERGIA E SERVIZI
S.p.A.
RAFFINERIA DI MANTOVA
Strada Statale 7 - 46100 Mantova (MN) ITALY

APPROVED FOR CONSTRUCTION

DWG. REV.	DATE
SIGNATURE	
ORDER N°	
SUPPLIER	
CONTRACT N°	1-BD-026AP
FRAME N°	
CLIENT DWG N°	SCALE
SHEET	OF
FWI DWG N°	1:1250
SHEET	OF
REV.	0264P-01-100
	CDD

FOSTER WHEELER

This DRAWING IS THE PROPERTY OF FOSTER WHEELER ITALIANA AND IS LENT WITHOUT CONSIDERATION OTHER THAN THE BORROWER'S AGREEMENT THAT IT SHALL NOT BE REPRODUCED OTHER THAN THAT FOR WHICH IT IS SPECIFICALLY FURNISHED THE APPARATUS SHOWN IN THE DRAWING IS COVERED BY PATENTS.

CAD FILE NAME : 0264P-01-100.DGN

264_A0.REF