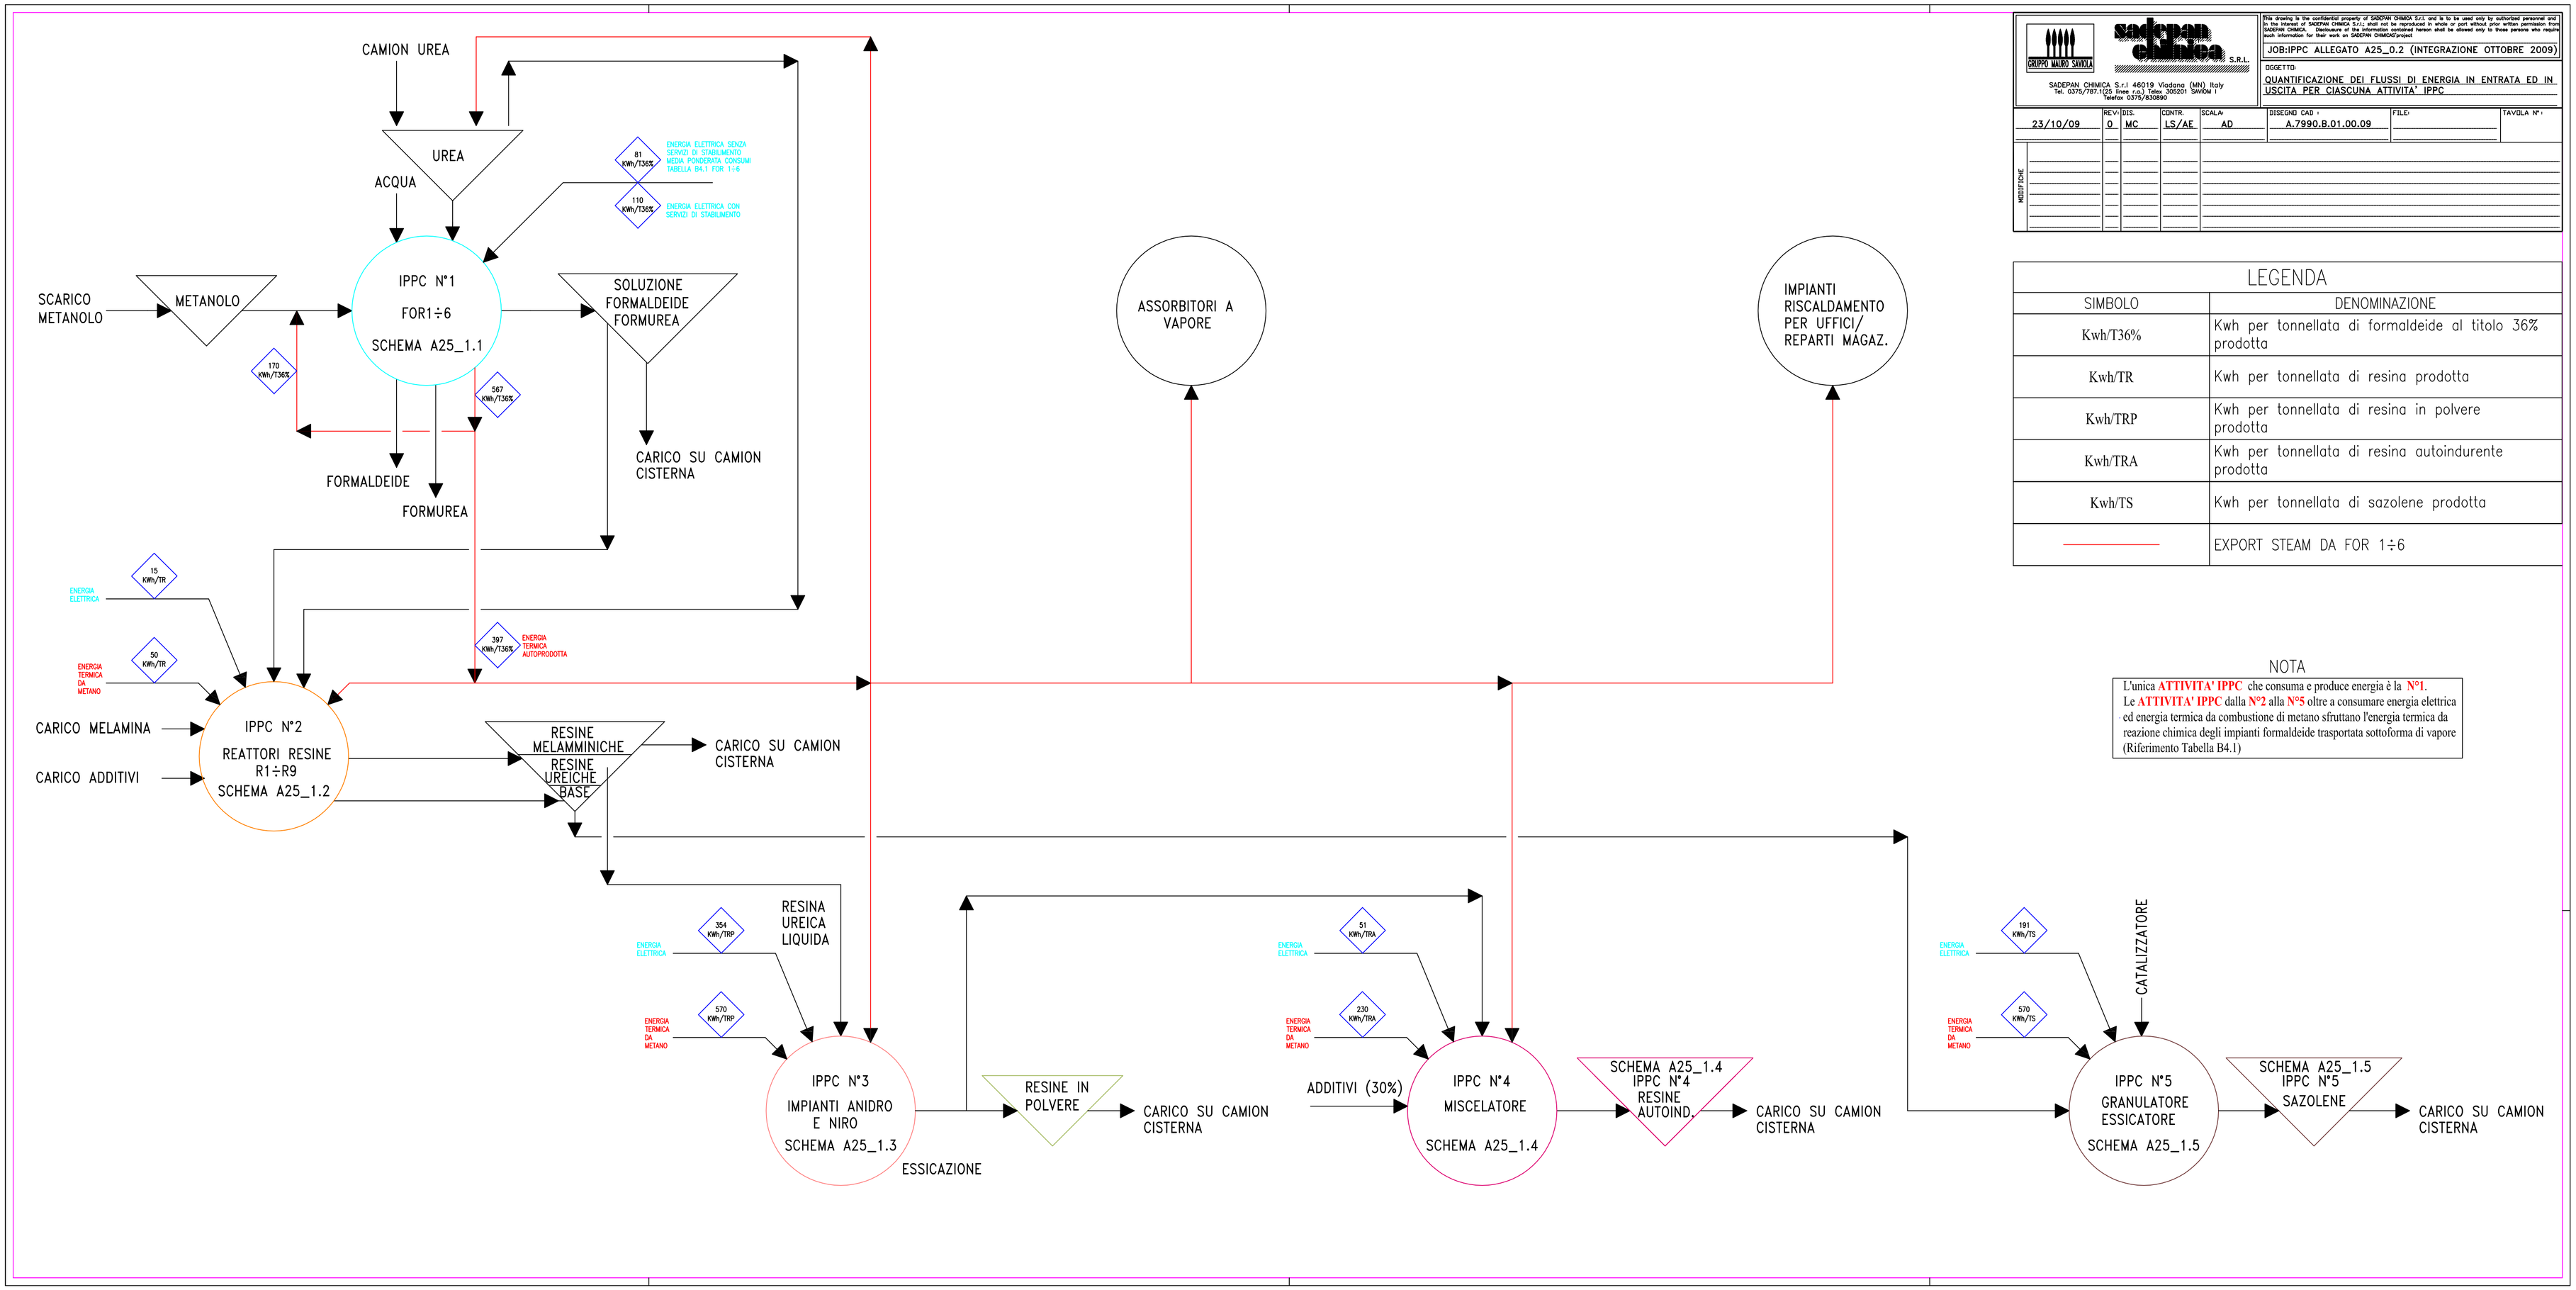

GRUPPO MAURO SAVIOLA

sadepan chimica S.r.l.

SADEPAN CHIMICA S.r.l 46019 Viadana (MN) Italy
Tel. 0375/787.1(25 linee r.a.) Telex 305201 SAVIOM I
Telefax 0375/830890

This drawing is the confidential property of SADEPAN CHIMICA S.r.l. and is to be used only by authorized personnel and in the interest of SADEPAN CHIMICA S.r.l. shall not be reproduced in whole or part without prior written permission from SADEPAN CHIMICA. Disclosure of the information contained hereon shall be allowed only to those persons who require such information for their work on SADEPAN CHIMICA'S project.

JOB:IPPC ALLEGATO A25_0.2 (INTEGRAZIONE OTTOBRE 2009)

OGGETTO:
QUANTIFICAZIONE DEI FLUSSI DI ENERGIA IN ENTRATA ED IN USCITA PER CIASCUNA ATTIVITA' IPPC

	REV.	DIS.	CONTR.	SCALA:	DISEGNO CAD :	FILE:	TAVOLA N° :
23/10/09	0	MC	LS/AE	AD	A.7990.B.01.00.09		

MODIFICHE

LEGENDA

SIMBOLO	DENOMINAZIONE
Kwh/T36%	Kwh per tonnellata di formaldeide al titolo 36% prodotta
Kwh/TR	Kwh per tonnellata di resina prodotta
Kwh/TRP	Kwh per tonnellata di resina in polvere prodotta
Kwh/TRA	Kwh per tonnellata di resina autoindurente prodotta
Kwh/TS	Kwh per tonnellata di sazolene prodotta
———	EXPORT STEAM DA FOR 1÷6

NOTA

L'unica **ATTIVITA' IPPC** che consuma e produce energia è la **N°1**.
Le **ATTIVITA' IPPC** dalla **N°2** alla **N°5** oltre a consumare energia elettrica ed energia termica da combustione di metano sfruttano l'energia termica da reazione chimica degli impianti formaldeide trasportata sottoforma di vapore (Riferimento Tabella B4.1)