1) Scavo
2) Scavo a sagoma finita
3) Scavo savanella centrale
4) Ciottolo cm 2-15 di drenaggio
5) Tubi f 150 da ml 200 distanziati di cm 20
6) Ricoprimento tubi in calcestruzzo
7) Feritoie per la raccolta dell'acqua di falda
8) Pietrame da Kg 2-10 di drenaggio
9) Arco in calcestruzzo dello spessore di cm 22
10) Cordoli in cemento aramato

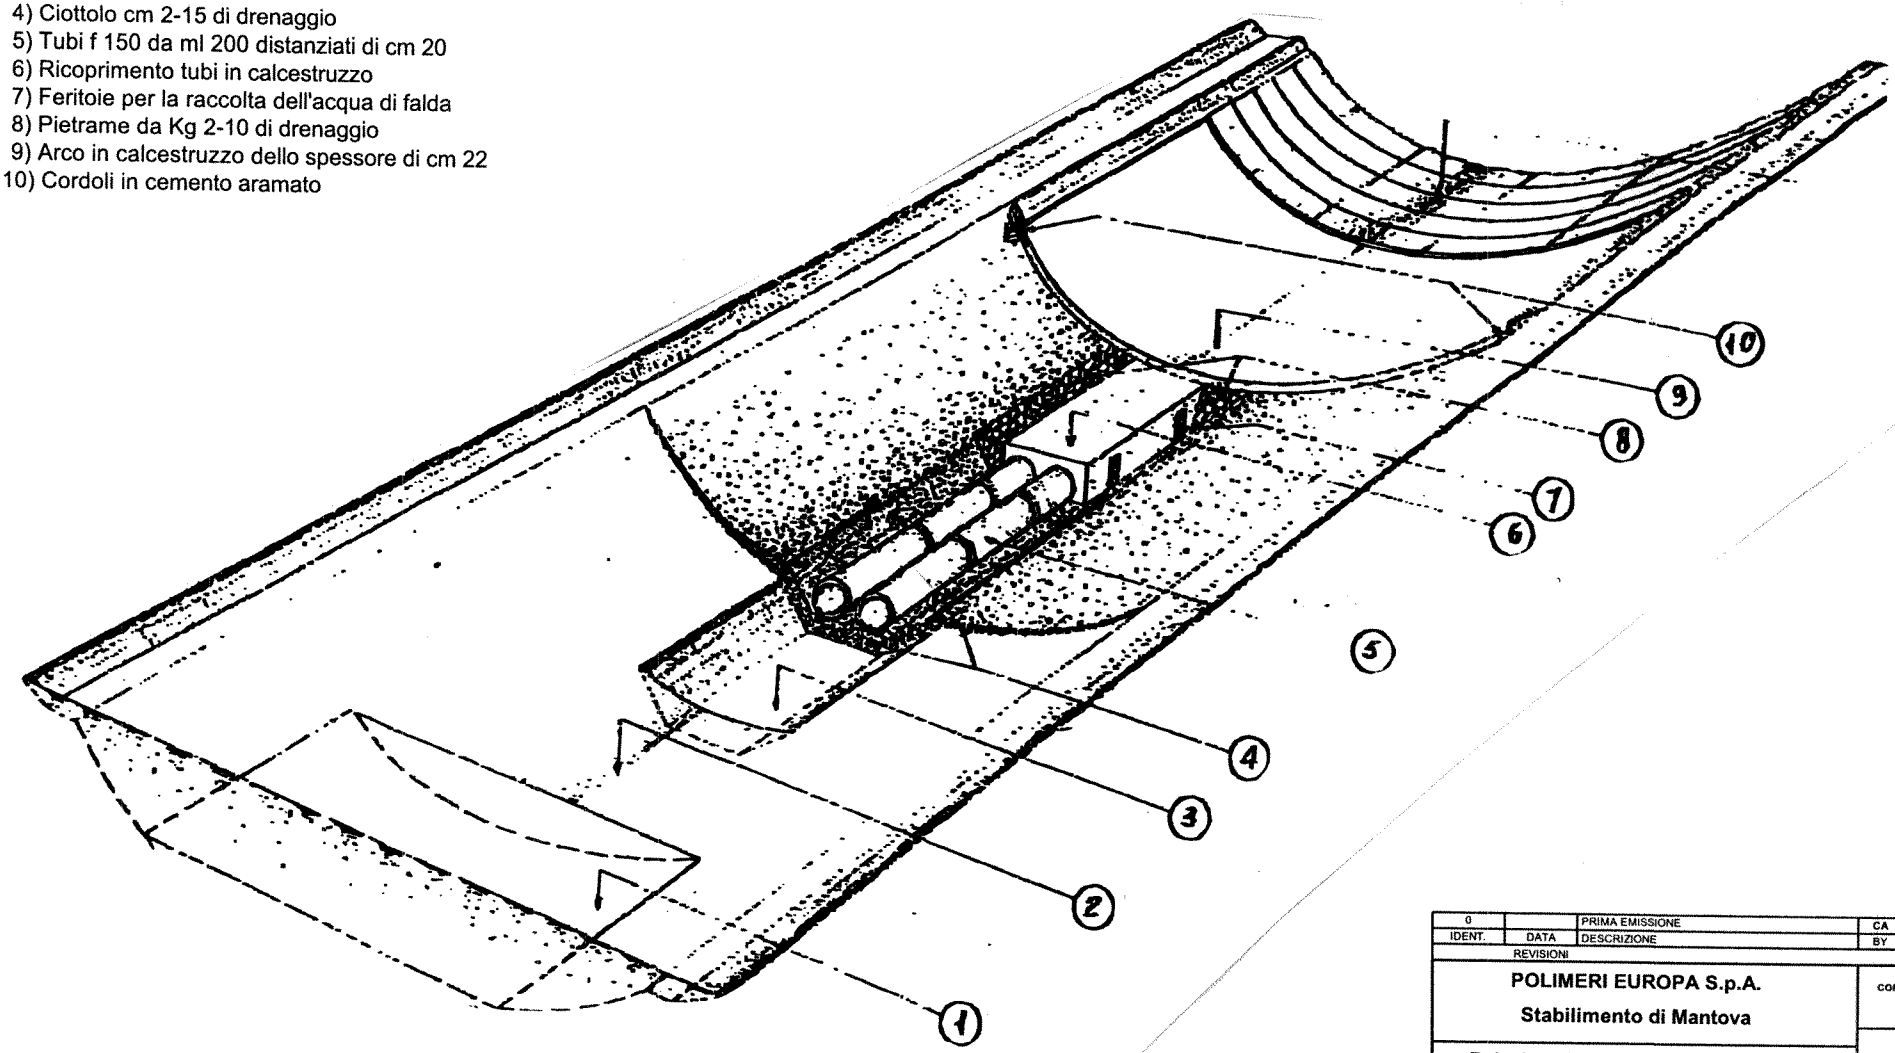

IDENT.	DATA	DESCRIZIONE	BY	CHD.	APP.
0		PRIMA EMISSIONE	CA	AF	DA

REVISIONI

POLIMERI EUROPA S.p.A.

Stabilimento di Mantova

CONTRATTO FWEI N° 1-BH-0216

Relazione Tecnica Descrittiva sulle attività d'indagine al Piano della Caratterizzazione ambientale

Figura 2a

SCHEMA COSTRUTTIVO CANALE DIVERSIVO
(Rif. "Canale Diversivo-particolari costruttivi", Ufficio del Genio Civile)

FOSTER WHEELER ITALIANA

THIS DRAWING IS PROPERTY OF FOSTER WHEELER AND IS LENT WITHOUT CONSIDERATION. OTHER THAN THE ENGINEERING AGREEMENT THAT IT SHALL NOT BE REPRODUCED, COPIED, LENT OR DISPOSED OF DIRECTLY OR INDIRECTLY, NOR USED FOR ANY PURPOSE OTHER THAN FOR WHICH IT IS SPECIFICALLY FURNISHED. THE APPARATUS SHOWN IN THE DRAWING IS COVERED BY PATENTS

SOSTITUITO DAL DISEGNO:

SOSTITUISCE IL DISEGNO:

REV 0