III

III'

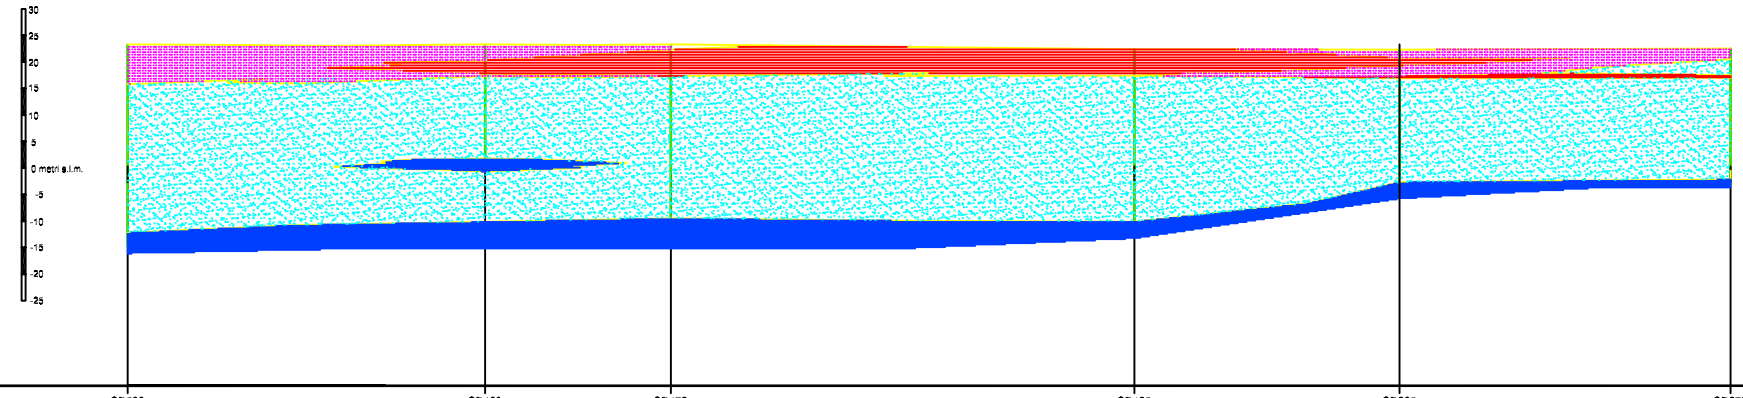

Sigla sondaggi	SD506		SD469		SD472		SD425		SD265		SD272
Distanze parziali (m)		337.00		175.00		437.00		250.00		312.00	
Distanze progressive (m)	0.00		337.00		512.00		949.00		1199.00		1511.00
Quote p.c. (m s.l.m.)	23.11		23.16		23.20		22.40		22.33		22.53

LEGENDA

- MATERIALE DI RIPORTO
- SABBIE LIMOSE E LIMI SABBIOSI
- LIMI ARGILLOSI
- SABBIE
- ARGILLE E TORBE

SCALA ORIZZONTALE 1:5000

SCALA VERTICALE 1:1000

REV.	DATE	DESCRIPTION	BY	CHD	APP.
0	22.07.05	PRIMA EMISSIONE	C.A.	A.F.	M.S.

REVISIONS

Polimeri Europa S.p.A.
Stabilimento di Mantova

Relazione tecnica descrittiva sulle attività di indagine integrativa al Piano della Caratterizzazione ambientale

ALLEGATO 2
FIGURA 1g

Sezione geologica III-III'

ORDER N^
SUPPLIER
CONTRACT N^1-BH-0216
FRAME N^

FOSTER WHEELER ITALIANA S.p.A.
ENVIRONMENTAL DIVISION

THIS DRAWING IS THE PROPERTY OF FOSTER WHEELER ITALIANA AND IS LENT WITHOUT CONSIDERATION OTHER THAN THE BORROWER'S AGREEMENT THAT IT SHALL NOT BE REPRODUCED COPIED LENT OR DISPOSED OF DIRECTLY OR INDIRECTLY. NOR USED FOR ANY PURPOSE OTHER THAN THAT FOR WHICH IT IS SPECIFICALLY FURNISHED. THE APPARATUS SHOWN IN THE DRAWING IS COVERED BY PATENTS.

THIS DWG.SUPERSEDED BY

THIS DWG.SUPERSEDES

SCALE

REV. 0