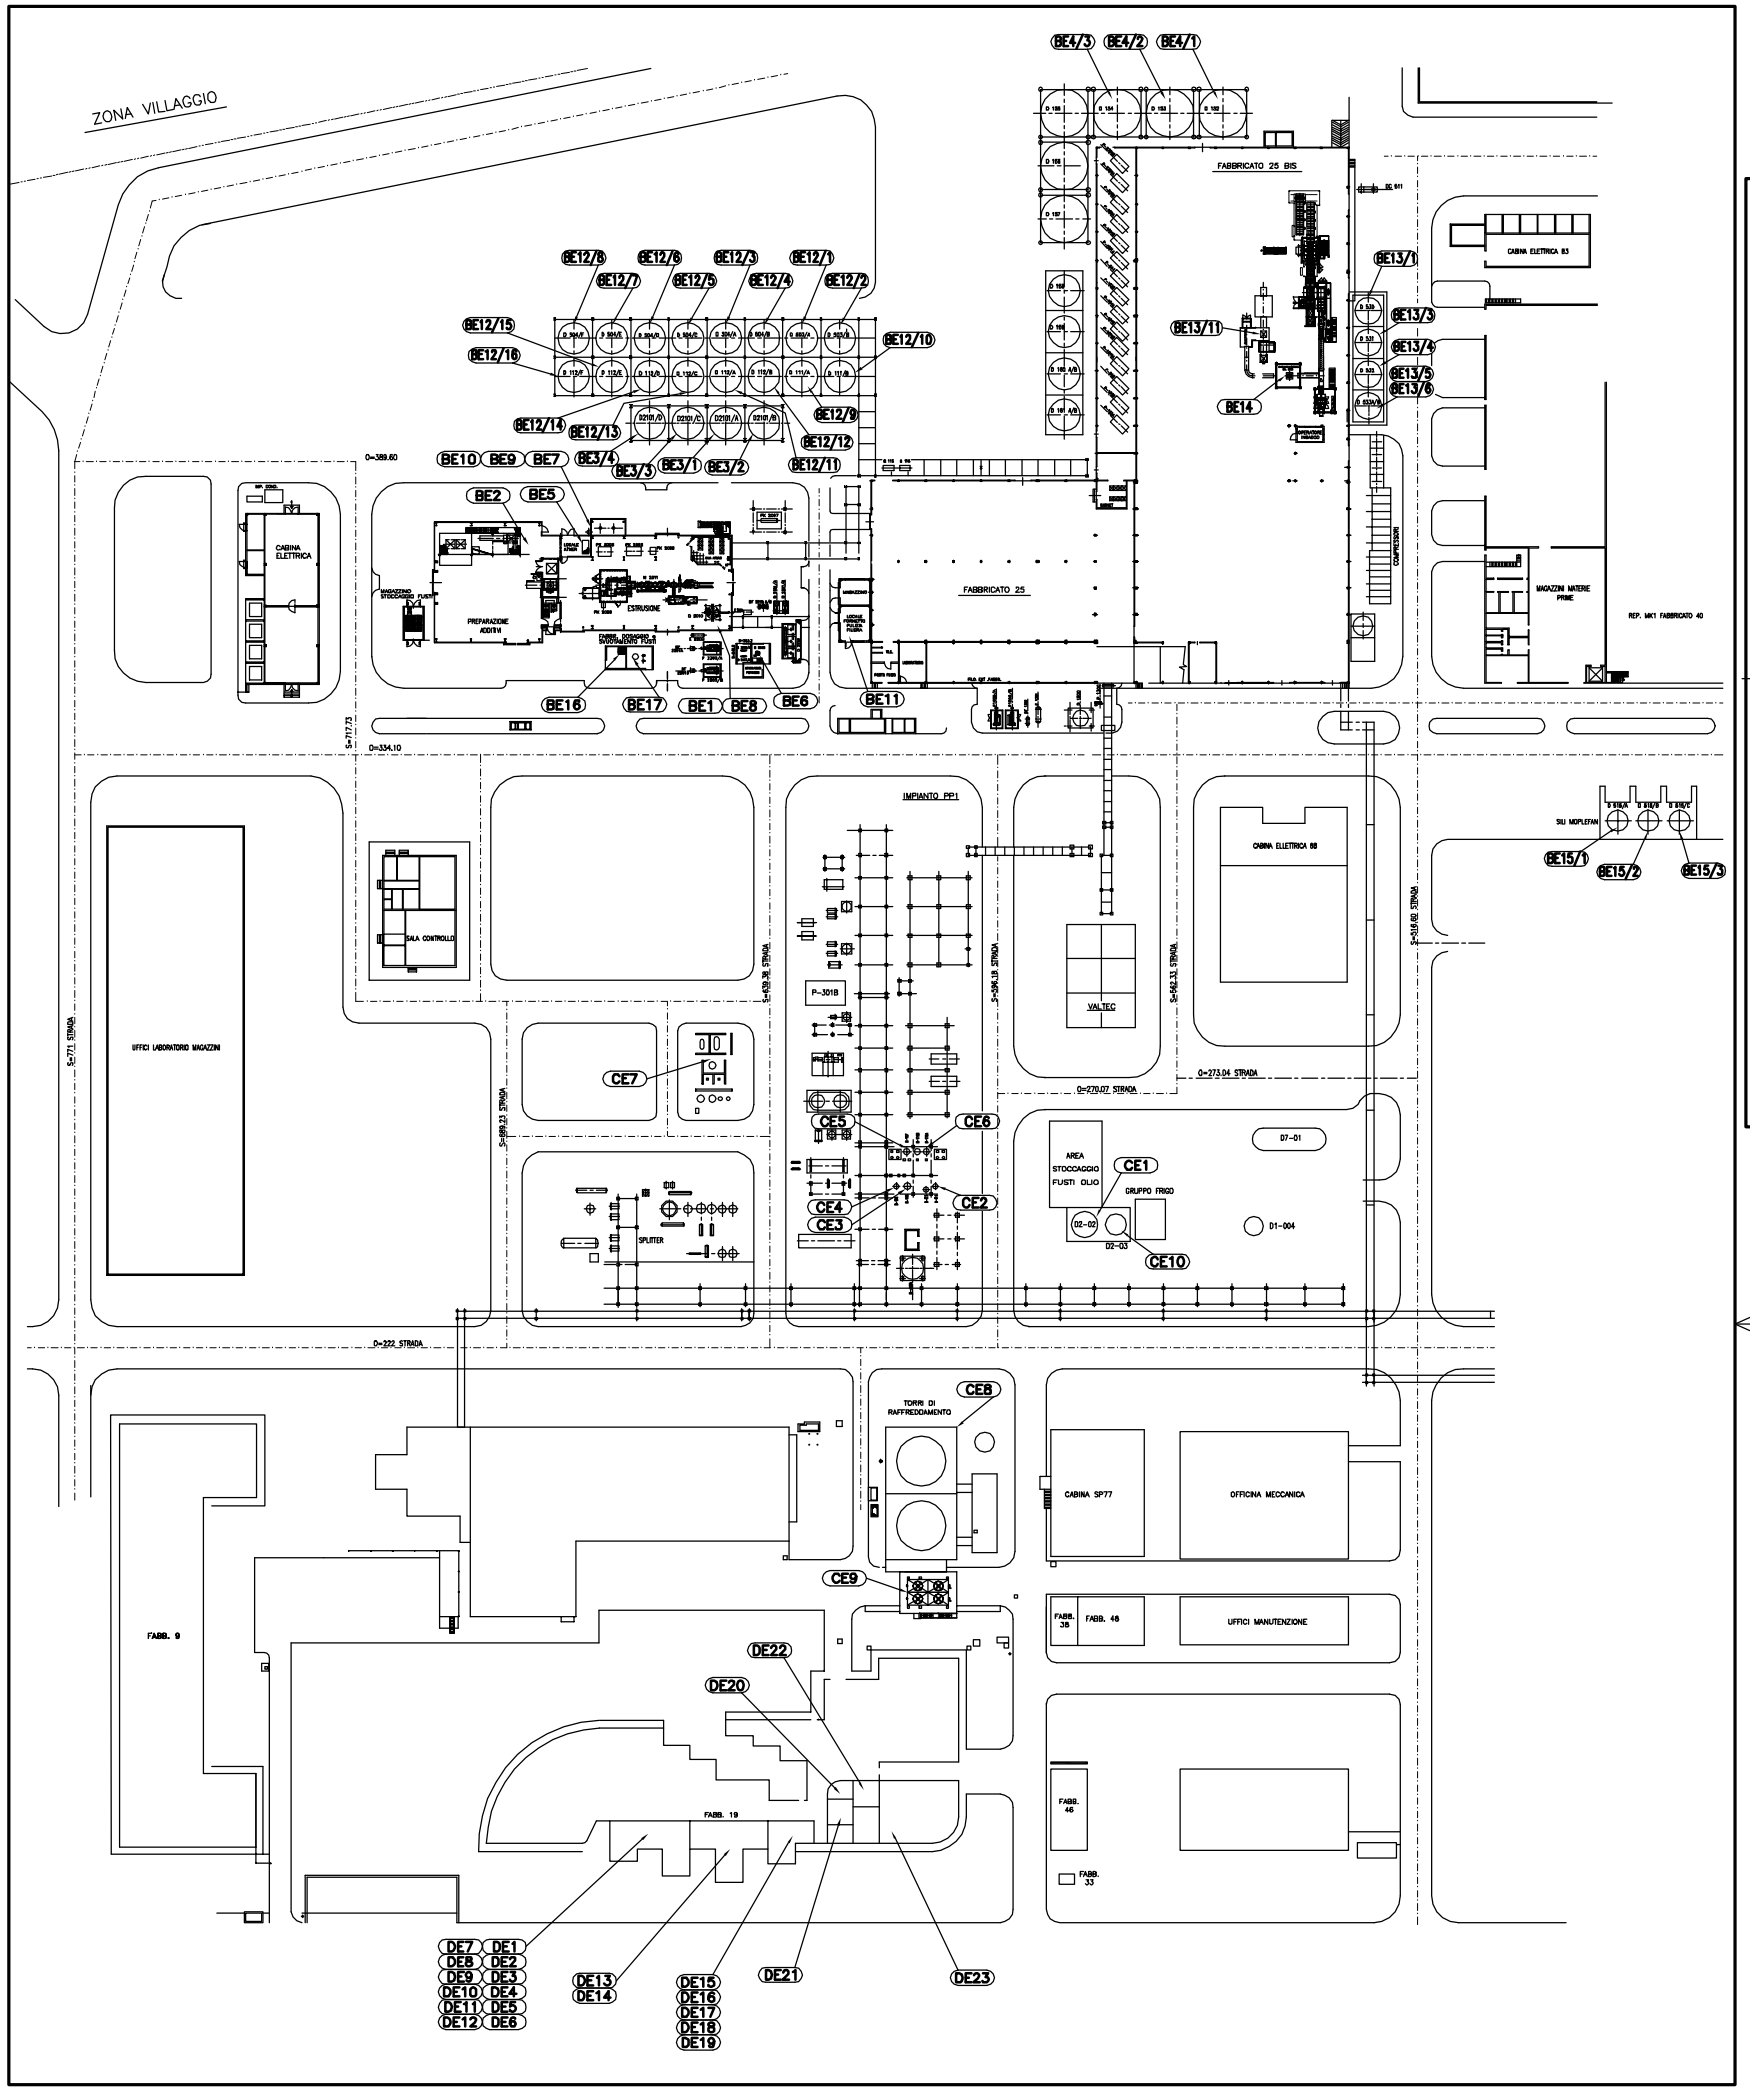

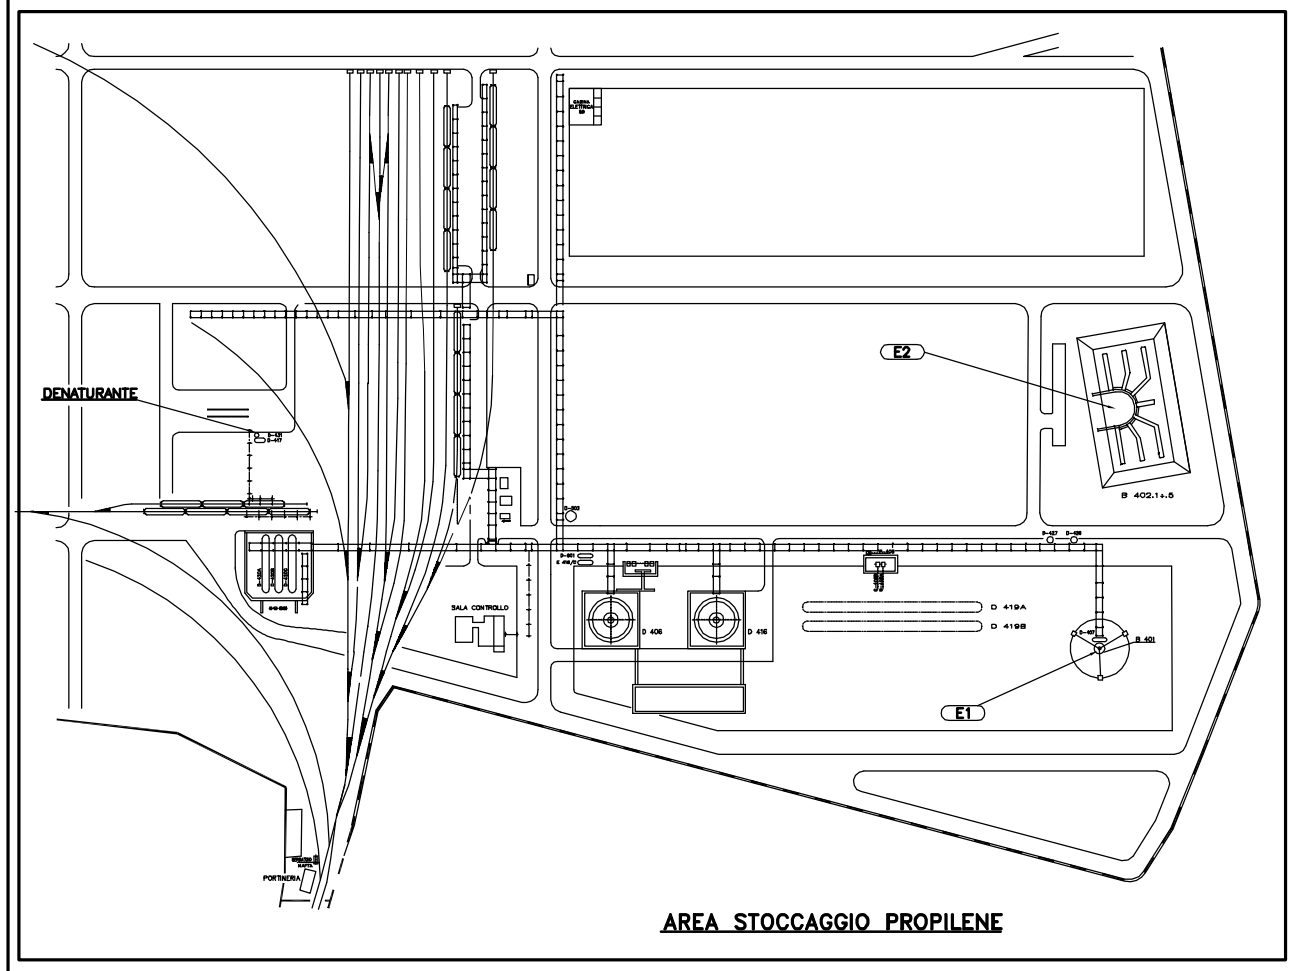

AREA STOCCAGGIO PROPILENE

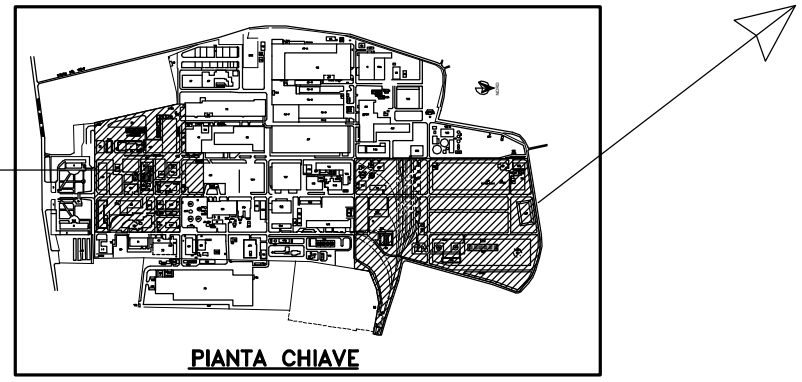

PIANTA CHIAVE

COORDINATE GEOGRAFICHE		
PUNTO	LATITUDINE	LONGITUDINE
BE1	+42.549514	+12.615373
BE2	+42.549191	+12.615315
BE3/1	+42.549504	+12.614945
BE3/2	+42.549566	+12.614920
BE3/3	+42.549440	+12.614969
BE3/4	+42.549376	+12.614990
BE4/1	+42.550194	+12.613907
BE4/2	+42.550102	+12.613940
BE4/3	+42.550012	+12.613973
BE5	+42.549253	+12.615322
BE6	+42.549603	+12.615458
BE7	+42.549370	+12.615274
BE8	+42.549554	+12.615386
BE9	+42.549443	+12.615414
BE10	+42.549293	+12.615295
BE11	+42.549749	+12.615300
BE12/1	+42.549585	+12.614686
BE12/2	+42.549651	+12.614659
BE12/3	+42.549458	+12.614732
BE12/4	+42.549525	+12.614707
BE12/5	+42.549398	+12.614756
BE12/6	+42.549331	+12.614778
BE12/7	+42.549267	+12.614802
BE12/8	+42.549205	+12.614826
BE12/9	+42.549612	+12.614793
BE12/10	+42.549482	+12.614771
BE12/11	+42.549482	+12.614842
BE12/12	+42.549547	+12.614817
BE12/13	+42.549420	+12.614867
BE12/14	+42.549354	+12.614891
BE12/15	+42.549291	+12.614914
BE12/16	+42.549227	+12.614938
BE13/1	+42.550403	+12.614288
BE13/3	+42.550425	+12.614361
BE13/4	+42.550447	+12.614435

COORDINATE GEOGRAFICHE		
PUNTO	LATITUDINE	LONGITUDINE
BE13/5	+42.550465	+12.614498
BE13/6	+42.550465	+12.614530
BE13/11	+42.550368	+12.614533
BE14	+42.550428	+12.614675
BE15/1	+42.551093	+12.615224
BE15/2	+42.551149	+12.615204
BE15/3	+42.551197	+12.615183
BE16	+42.549398	+12.615538
BE17	+42.549412	+12.615522
CE1	+42.550401	+12.616560
CE2	+42.550171	+12.616535
CE3	+42.550138	+12.616547
CE4	+42.550084	+12.616568
CE5	+42.550072	+12.616444
CE6	+42.550124	+12.616425
CE7	+42.549717	+12.616344
CE8	+42.550265	+12.617215
CE9	+42.550323	+12.617378
CE10	+42.550446	+12.616537
DE1+DE12	+42.549963	+12.618144
DE13+DE14	+42.550100	+12.618139
DE15+DE19	+42.550174	+12.618057
DE20	+42.550223	+12.617887
DE21	+42.550238	+12.617911
DE22	+42.550279	+12.617860
DE23	+42.550307	+12.617904
E1	+42.560144	+12.615248
E2	+42.559983	+12.613848

"BASELL - PROPRIETA' RISERVATA"

REV. rev.	DESCRIZIONE Description	DATA Date	COMPIL. Drawn	APPROVATO App'd
6	AGGIUNTE COORDINATE GEOGRAFICHE	28/09/10	BARTOLOCCI	PAPPAGALLO
5	REVISIONE GENERALE – RIFATTO LUCIDO	03/11/08	D'Ambrosio	PAPPAGALLO

basell Polyolefins

This drawing contains CONFIDENTIAL and PROPRIETARY information of BASELL. This information is not to be used, or disclosed to anyone outside of BASELL and its subsidiaries, except pursuant to a written agreement with BASELL.

TITOLO Title

PLANIMETRIA
EMISSIONI IN ATMOSFERA

DRAWING N° T R 0 1 0 6 0 0 3 — SH.N°

PLANT T R – P A S

DATE 1 2 1 0 0 0

DWG ISSUED BY: BASELL ITALIA

SITE: TERNI

CLASSIFIC. | MICROFILM | SCALA Scale F.S. | COMPIL. Drawn D'Ambrosio | APPROV. App'd

...\PAS\0106–03

* ELGA *