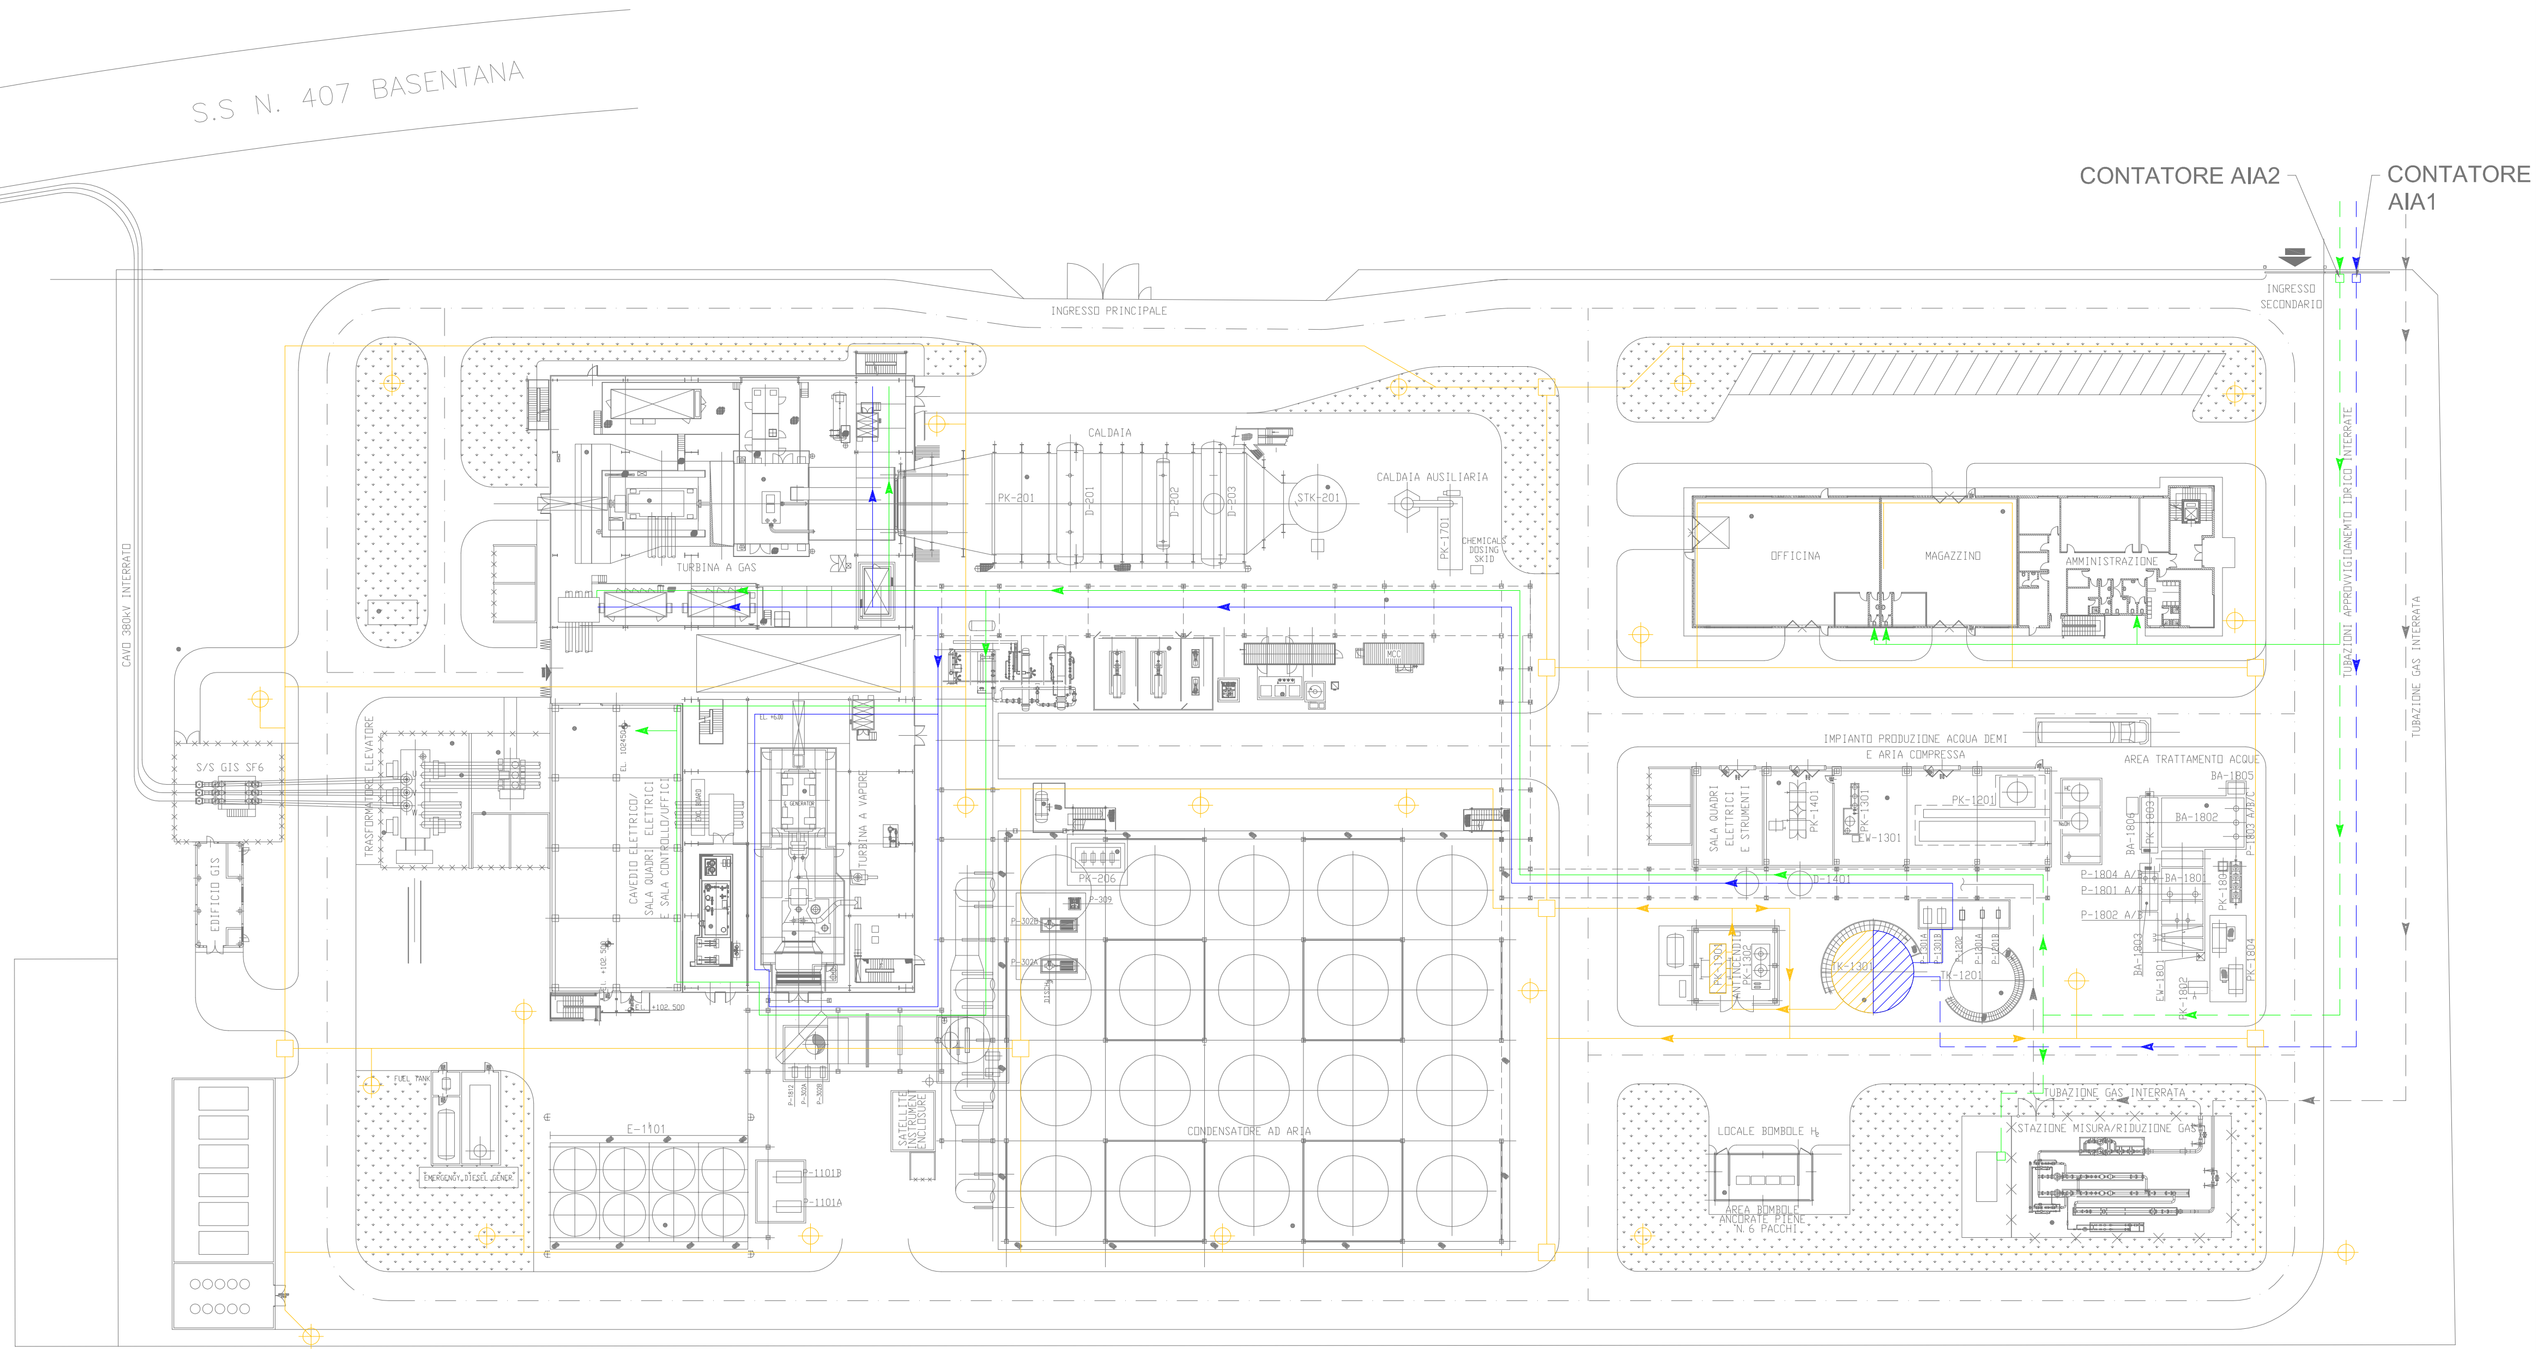

Legenda

	Rete acqua antincendio
	Idrante
	Rete acqua potabile
	Rete acqua industriale

PUNTI DI PRELIEVO ACQUE

ID.	DESCRIZIONE	COORDINATE X	COORDINATE Y
AIA1	INDUSTRIALI – CONSORZIO ASI	614960	4493120
AIA2	POTABILI – ACQUEDOTTO LUCANO	614958	4493121

NOTA:

Le coordinate si riferiscono alla posizione del contatore.

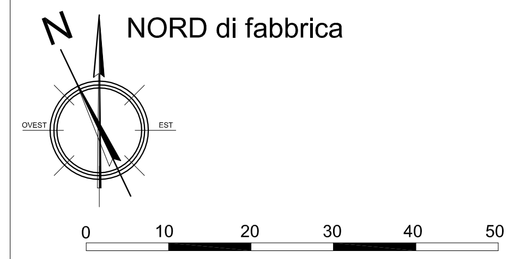

LETTER	DATE	DESCRIPTION	BY	CHD	APP.
1	13/07/09	EMISSIONE FINALE	SG	RC	MZ
0	25/06/09	PRIMA EMISSIONE	SG	RC	MZ

REVISIONS

BASENTO ENERGIA
CENTRALE TERMOELETTRICA
DA 400 MWe

Scheda B19
Planimetria dell'approvigionamento e distribuzione idrica

FOSTER WHEELER ITALIANA S.P.A
ENVIRONMENTAL DIVISION

THIS DRAWING IS THE PROPERTY OF FOSTER WHEELER ITALIANA AND IS LENT WITHOUT CONSIDERATION OTHER THAN THE BORROWER'S AGREEMENT THAT IT SHALL NOT BE REPRODUCED, COPIED, LENT OR DISPOSED OF DIRECTLY OR INDIRECTLY, NOR USED FOR ANY PURPOSE OTHER THAN THAT FOR WHICH IT IS SPECIFICALLY FURNISHED. THE APPARATUS SHOWN IN THE DRAWING IS COVERED BY PATENTS.

APPROVED FOR CONSTRUCTION
DWG. REV. DATE
SIGNATURE

ORDER N°
SUPPLIER
CONTRACT N° 1–BH–0374A
FRAME N°
THIS DWG. SUPERSEDED BY
THIS DWG. SUPERSEDES
SCALE
DWG. N° BH0374A-01-01
REV. 1

Filename: