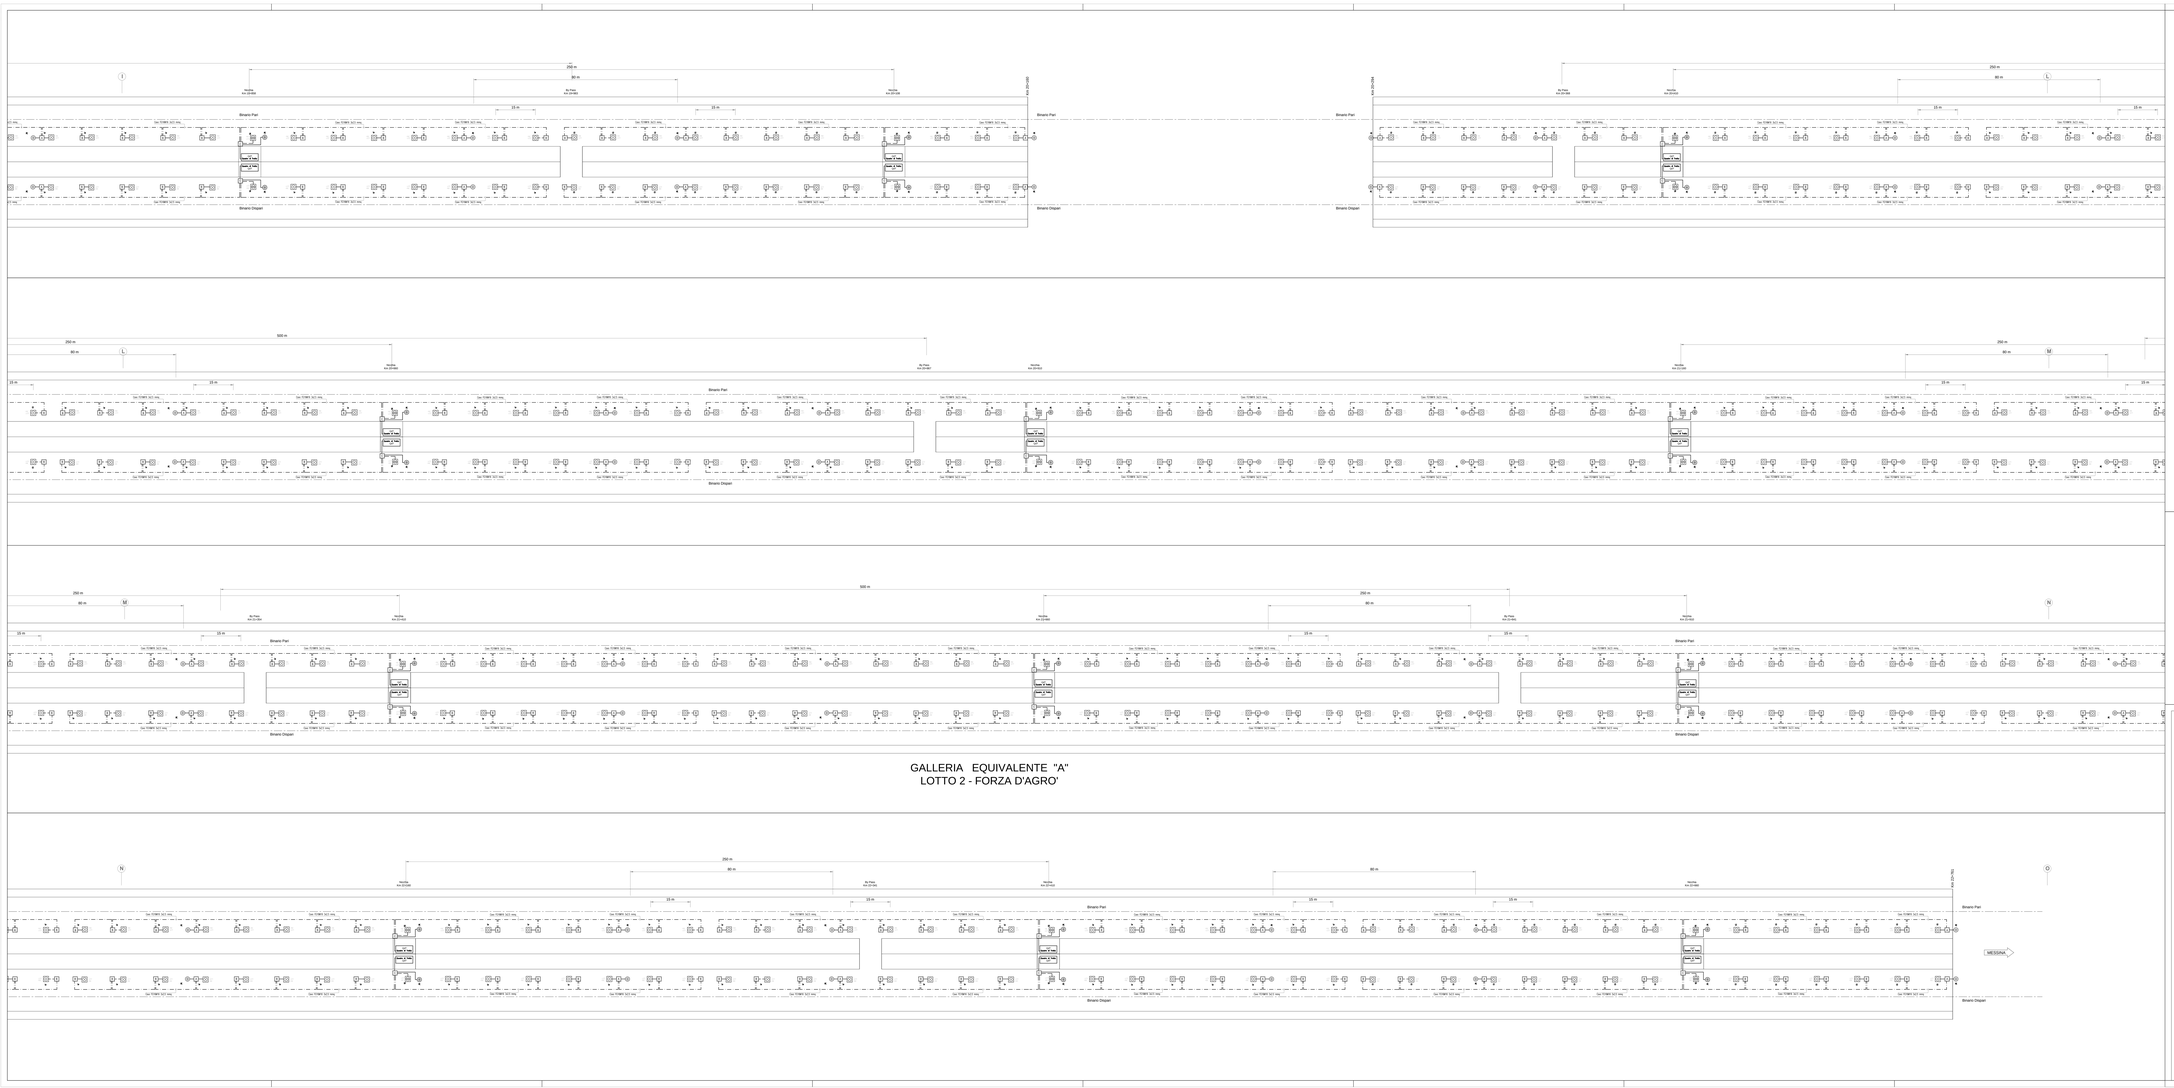
250 m
80 m
15 m
Binario Pari
Binario Dispari
Via FORN SCI mq.
Nicchia Ex-DH80
