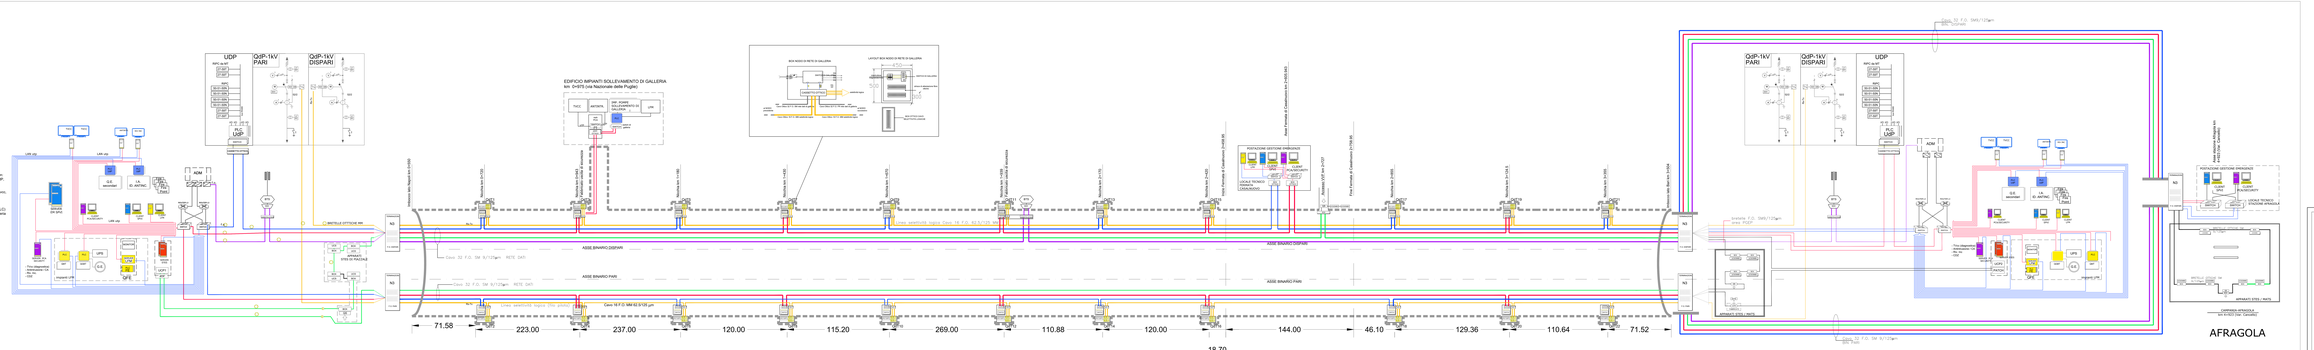
AFRAGOLA
71.58
223.00
237.00
120.00
115.20
269.00
110.88
120.00
144.00
46.10
129.36
110.64
71.52
18.70
ASSE BINARIO DISPARI
ASSE BINARIO PARI
EDIFICIO IMPIANTI SOLLEVAMENTO DI GALLERIA
km 0+975 (via Nazionale delle Puglie)
UDP
QIP-1kV PARI
QIP-1kV DISPARI
ADM
ID ANTINC
UPS
ALIMENTAZIONE DI SPIC
ARMADIO DI SPIC
ARMADIO ITS
