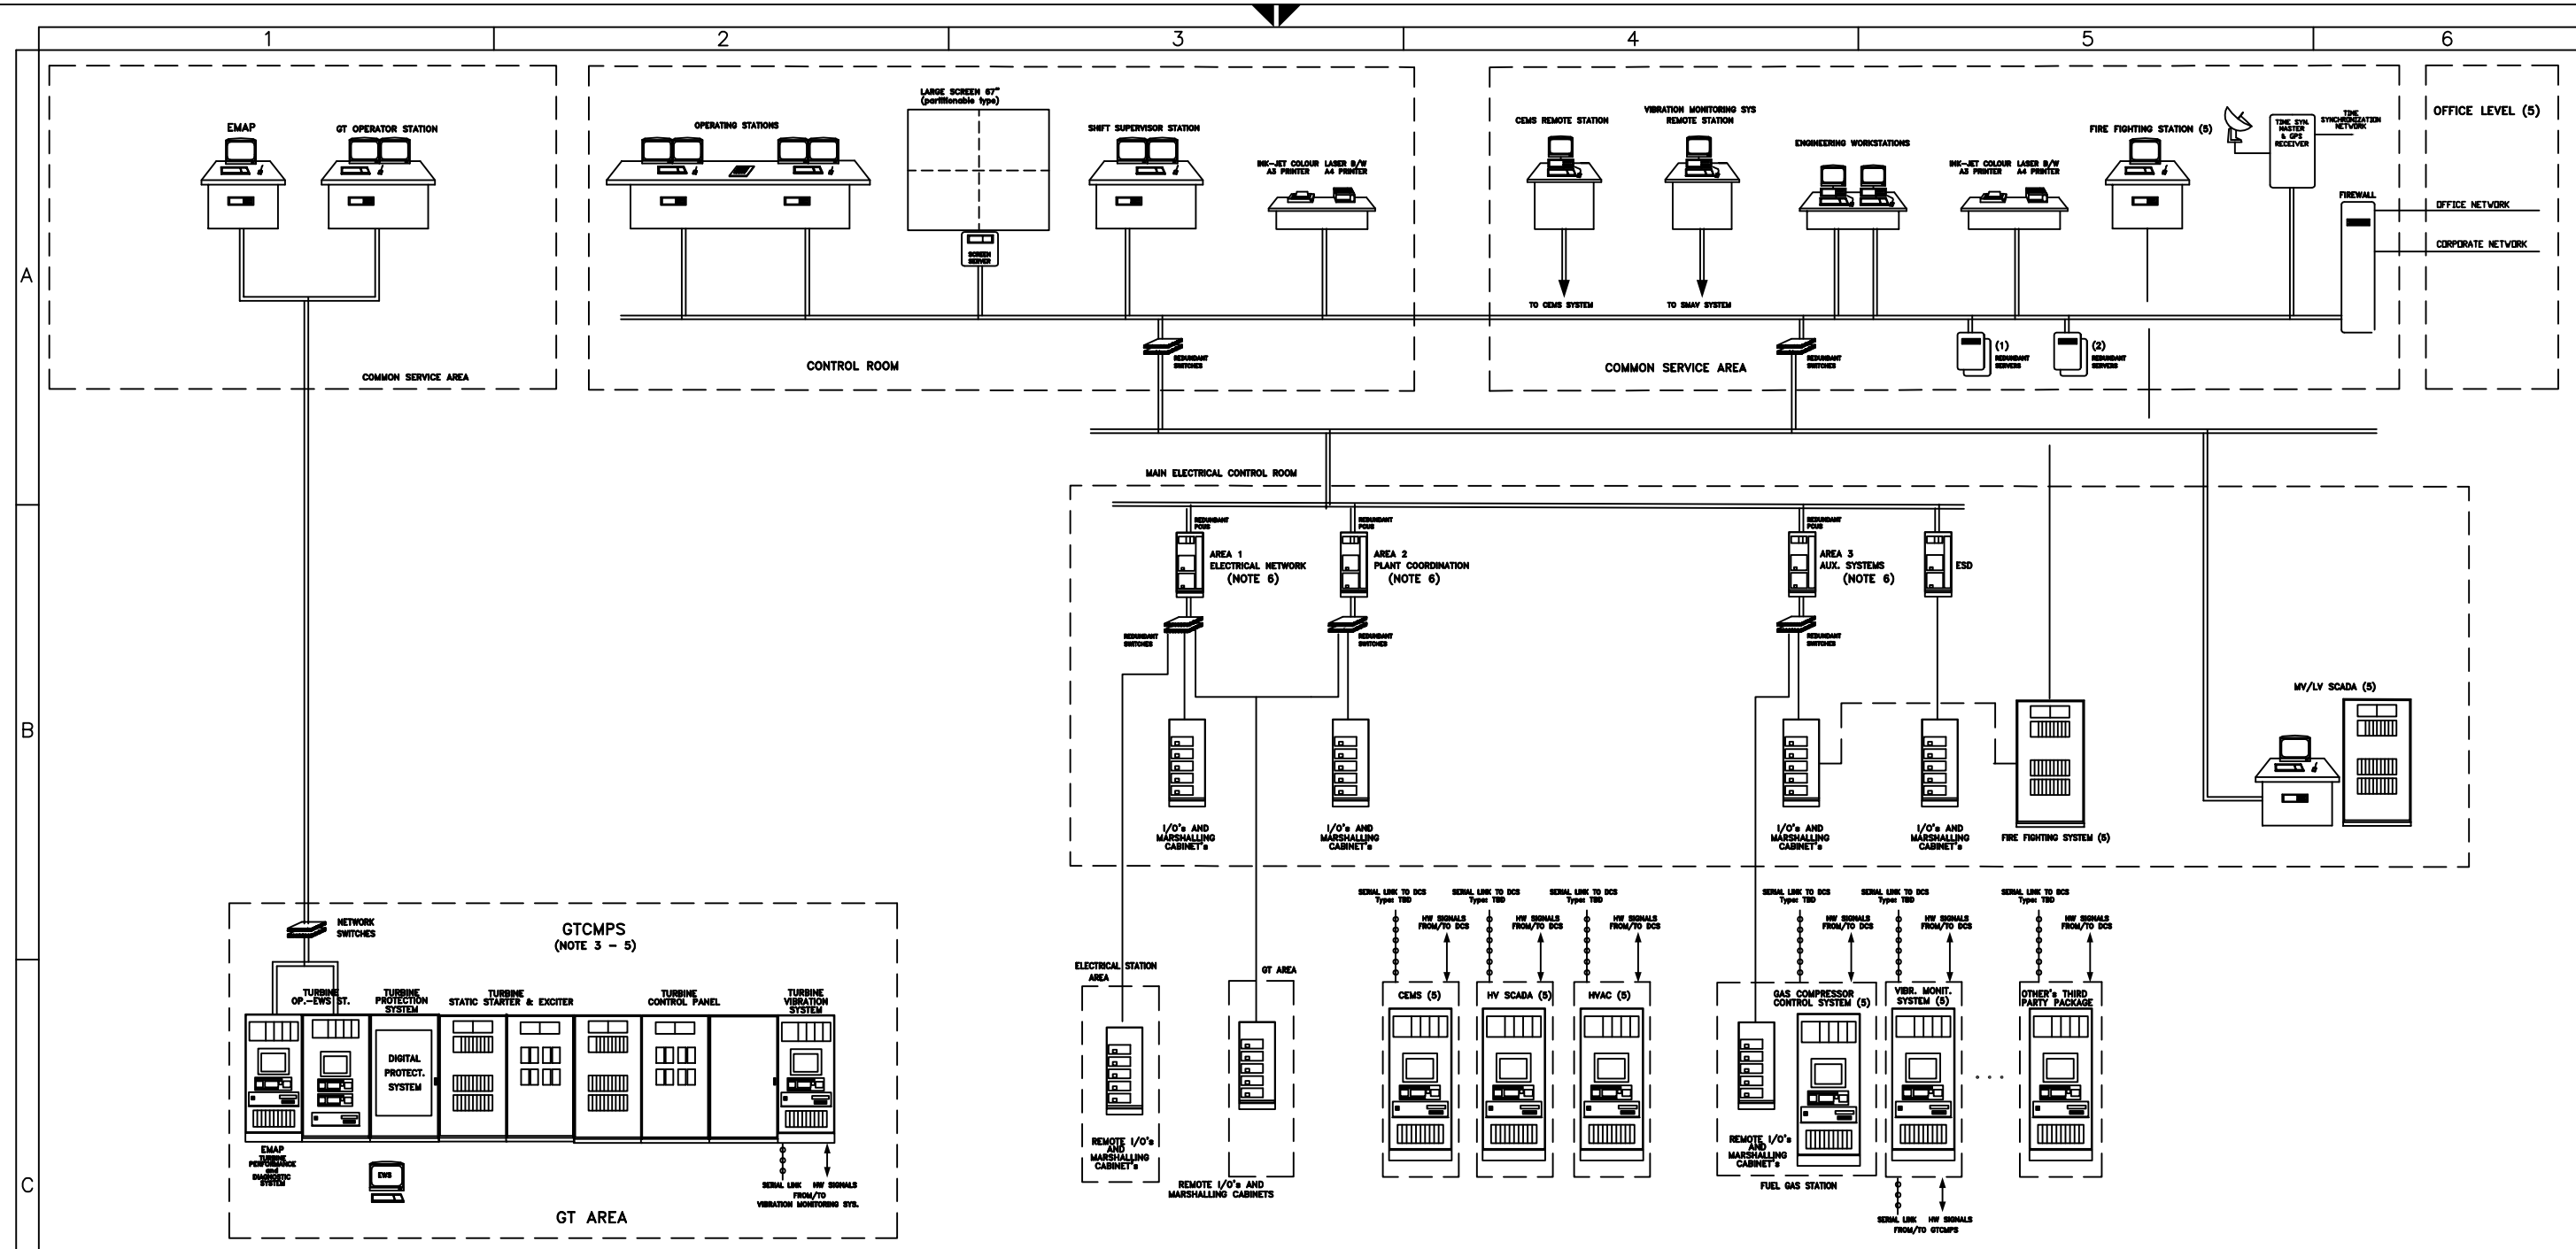

OCGT PHASE

INFRASTRUCTURAL SYSTEMS (NOTE 5) – TBD THE SCOPE OF SUPPLY DEPENDING ON THE EXISTING SYSTEM CAPABILITY

FIRE FIGHTING & DETECTION SYSTEM

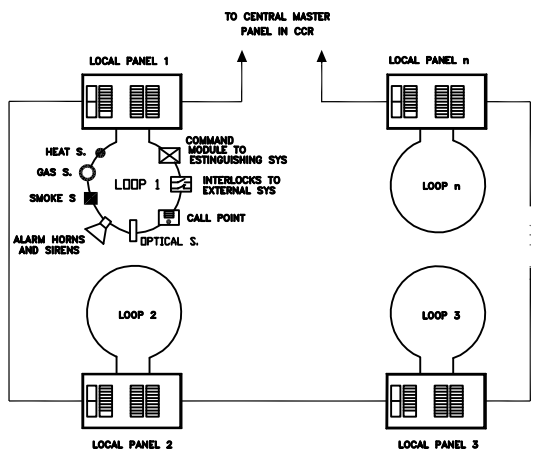

LOCAL PANELS: MULTILOOP TYPE WITH MULTIPLE DEVICES EACH

COMMUNICATION SYSTEMS (PABX–PA/GA–INTERCOM–RADIO)

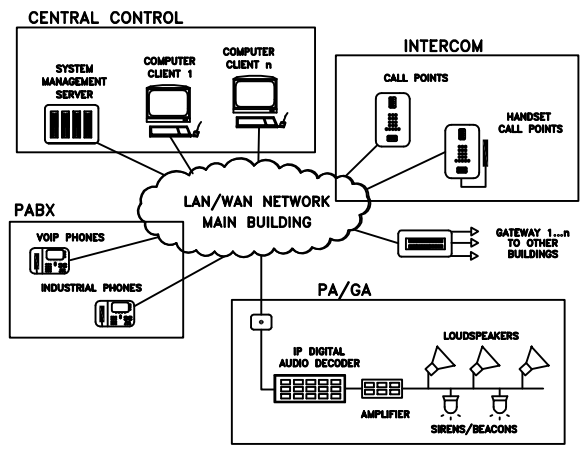

NOTE

(1) REDUNDANT SERVERS FOR
- DIAGNOSTIC (INSTRUMENTATION & MAIN MACHINERY)
- MAINTENANCE
- ECONOMICAL PERFORMANCE
- HISTORY

(2) REDUNDANT SERVERS FOR
- INTERFACE WITH OTHER SYSTEM
- PROCESS DATA (FRONT END FOR WEB SERVICES)

(3) GTCMPS INTEGRATION in DCS via OPC (DA–AE) + HW SIGNALS

(4) N.A.

(5) NOT IN DCS SCOPE OF SUPPLY

(6) DCS AREAs MAIN SYSTEMS CONTENTS:
- AREA 1: POWER CENTERS, FEEDERS, TRANSFORMERS, BREAKERS, etc.
- AREA 2: LOAD COORDINATOR
- AREA 3: NATURAL GAS, COOLING WATERs, FIRE FIGHTING & DETECTION, etc. SIGNALS FROM/TO EXISTING DCS FOR THE INTERFACE WITH THE EXISTING COMMON AUXILIARY SYSTEMS (e.g. Demi W., ITAR. etc.)

REV. Rev.	DATE Data	SCOPE Scopo	REVISION DESCRIPTION Descrizione della revisione	PREPARED BY Preparato	COOPERATIONS Collaborazioni	APPROVED BY Approvato	ISSUED BY Emesso
00	10/12/18	PR	Preliminary	GL			

ENGINEERING AND CONSTRUCTION

CLIENT Cliente: ENEL GLOBAL GENERATION – GENERATION ITALY

JOB No | DOC No

PROJECT Progetto: CAPACITY STRATEGY ITALY

TITLE Titolo: CONTROL SYSTEM ARCHITECTURE (OCGT/CCGT)

EMPLOYER SUBMITTAL Invio al cliente
- ☐ FOR APPROVAL Per approvazione
- ☐ FOR INFORMATION ONLY Per informazione
- ☐ NOT REQUESTED Non richiesto

SYSTEM Sistema

APPLIC. TO SECTION Valido per le sezioni

SCALE Scala

DWG No Dis. n.: PBITC00103

FILE NAME Nome file: PBITC0010300

REPLACES DWG No Sostituisce il

SHEET Foglio	FOLL.SHEET Segue fg.	OF Di	SIZE FORMATO	DWG TYPE Tipo el.	DISC. Disc.
01	02	02	A3	D N	A

SEC. INDEX

THIS DOCUMENT IS PROPERTY OF ENEL Spa.
IT IS STRICTLY FORBIDDEN TO REPRODUCE THIS DOCUMENT, WHOLLY OR PARTIALLY AND TO PROVIDE ANY RELATED INFORMATION TO OTHERS WITHOUT PREVIOUS WRITTEN CONSENT.

Questo documento è proprietà di ENEL Spa.
E' severamente proibito riprodurre anche in parte il documento o divulgare ad altri le informazioni contenute senza la preventiva autorizzazione scritta.