SEZIONE E-E

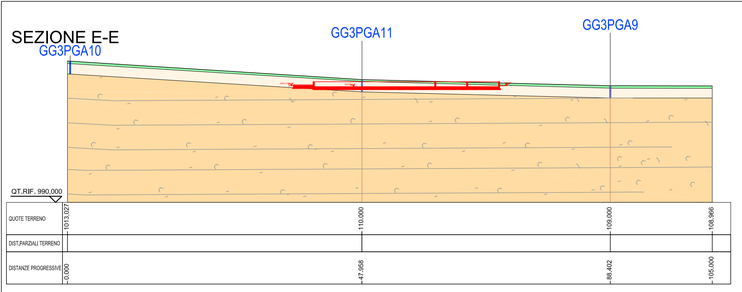

UNITA' GEOLOGICHE

- Terreno vegetale
- Depositi colluviali e palustri
- Flyisch di Gorgoglione, membro arenaceo-conglomeratico (*Langhiano Serravalliano*) alterazione
- Flyisch di Gorgoglione, membro arenaceo-conglomeratico (*Langhiano Serravalliano*)

UNITA GEOTECNICHE

- A
- B
- C

SEZIONE A-A

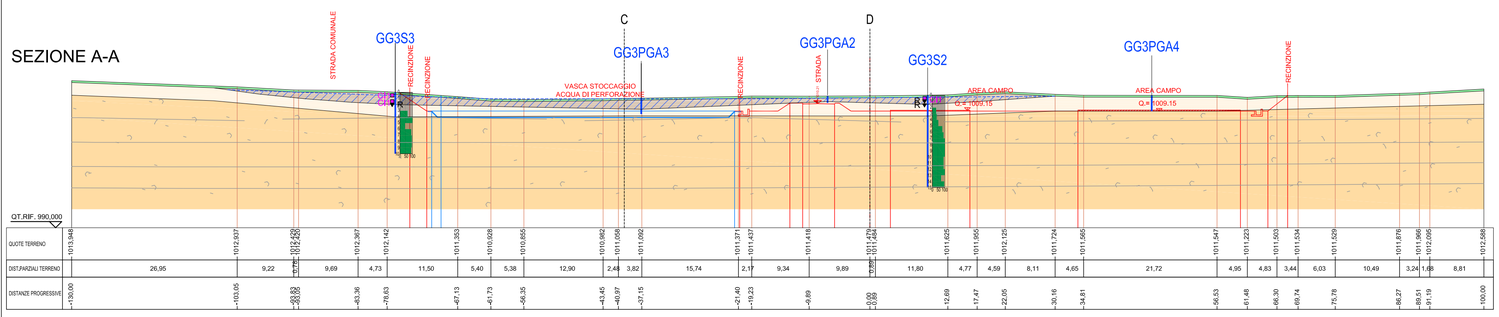

SEZIONE B-B

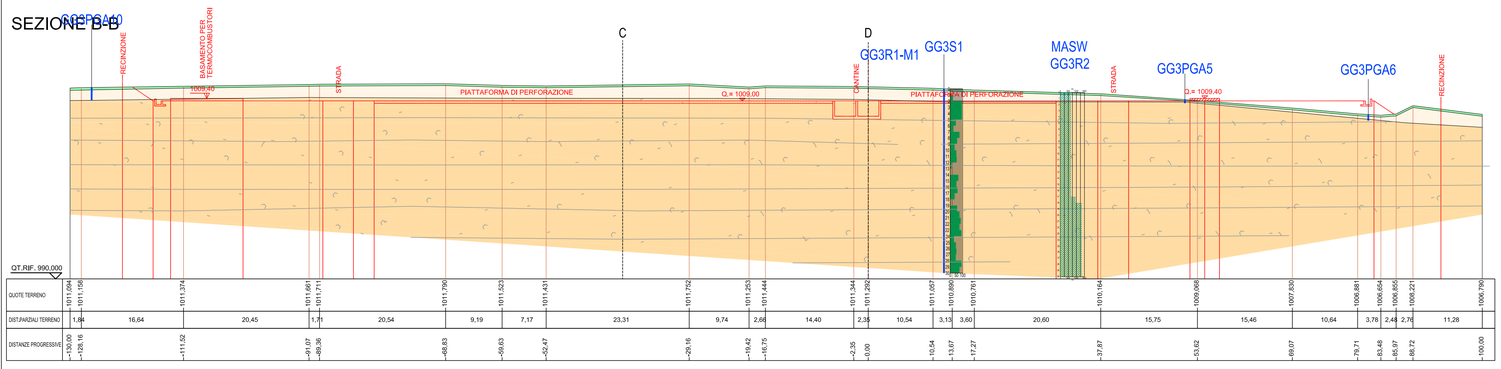

Falda freatica sospesa:

- Superficie piezometrica
- Zona satura

Indagini eseguite:

- GG3S — Sondaggio a carotaggio
- GG3PG — Pozzetto geognostico
- GG3PGA — Pozzetto geognostico con prelievo di campione ambientale
- Campione indisturbato
- R — Prova SPT (R = rifiuto)
- Grafico RQD / profondità
- Grafico MASW Vs / profondità

SEZIONE C-C

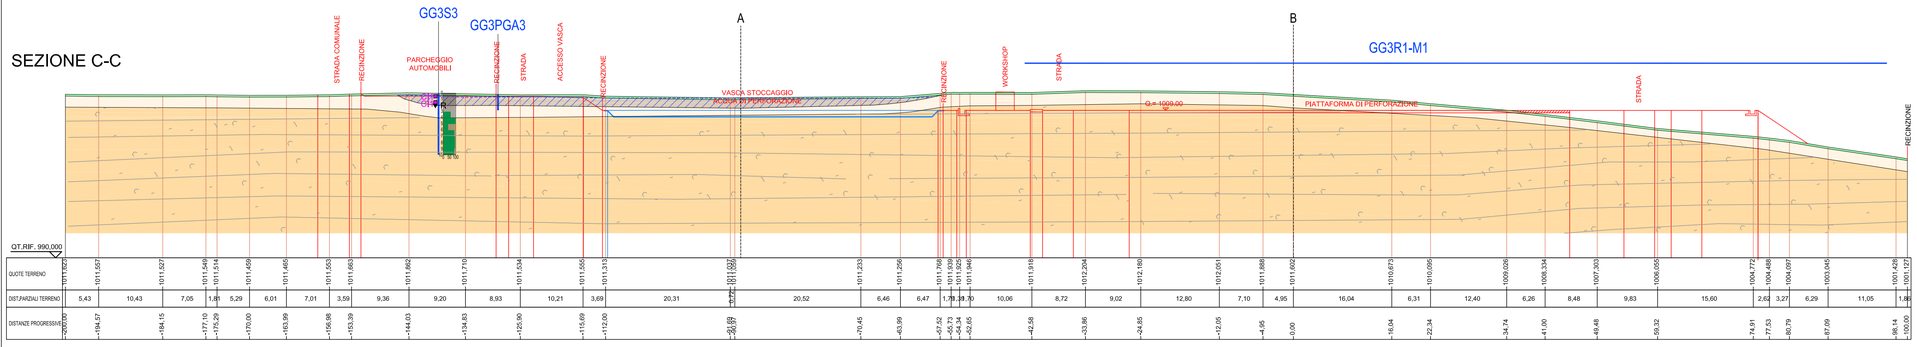

SEZIONE D-D

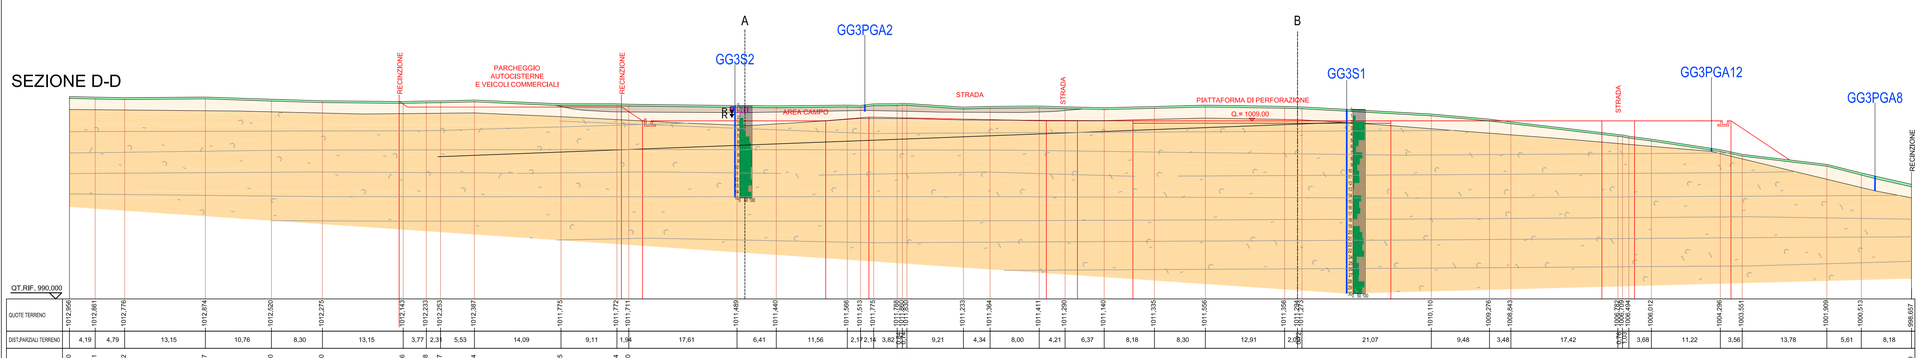

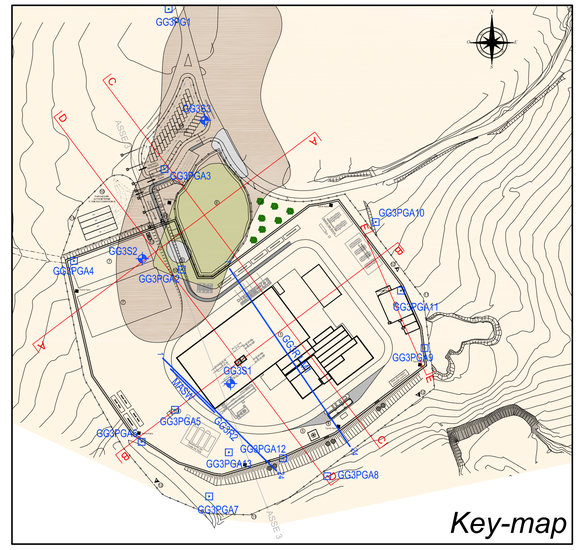

Revision	Date	Status	Revision memo	Issued by	Checked by	Approved by
01	26/09/2017	AFC	Aggiornamento indagini sismiche	PIAZZOLI	AZZAROLI	BONADIES
00	18/05/2017	IFC	Issued For Comments	PIAZZOLI	AZZAROLI	BONADIES

TOTAL Exploration Production

TEMPA ROSSA

This document is the property of TOTAL and shall not be disclosed to third parties or reproduced without permission of the owner
This document has been generated by an Electronic Document Management System. When printed it is considered as a for information only copy. The controlled copy is the screen version and it is the holder's responsibility that he/she holds the latest valid version.

PROGETTO ESECUTIVO

PROGETTAZIONE DEL NUOVO PIAZZALE DI PERFORAZIONE "GORGOGLIONE 3"

AREA GG-3 - SEZIONI GEOLOGICHE

Doc. Type:	DRW	Syst. / S-Syst.:	NA	Discipline:	CIV	Electronic Filename
						IT-TPR-WS-RPA-002109_rev00
COMPANY Document N.	IT-TPR-WS-RPA-002109			Rev.	01	Scale 1:500
Contractor Document N.	IT-TPR-WS-RPA-002109_rev01.dwg			Format	A1	Folio 1 of 1