SEZIONE G–G
SCALA 1:100

SECTION G–G
SCALE 1:100

PER DETTAGLI RIF. E.G.
CG1000–PBXDPST–B4BS000000–02

FOR DETAILS REF. DRG. NO.
CG1000–PBXDPST–B4BS000000–02

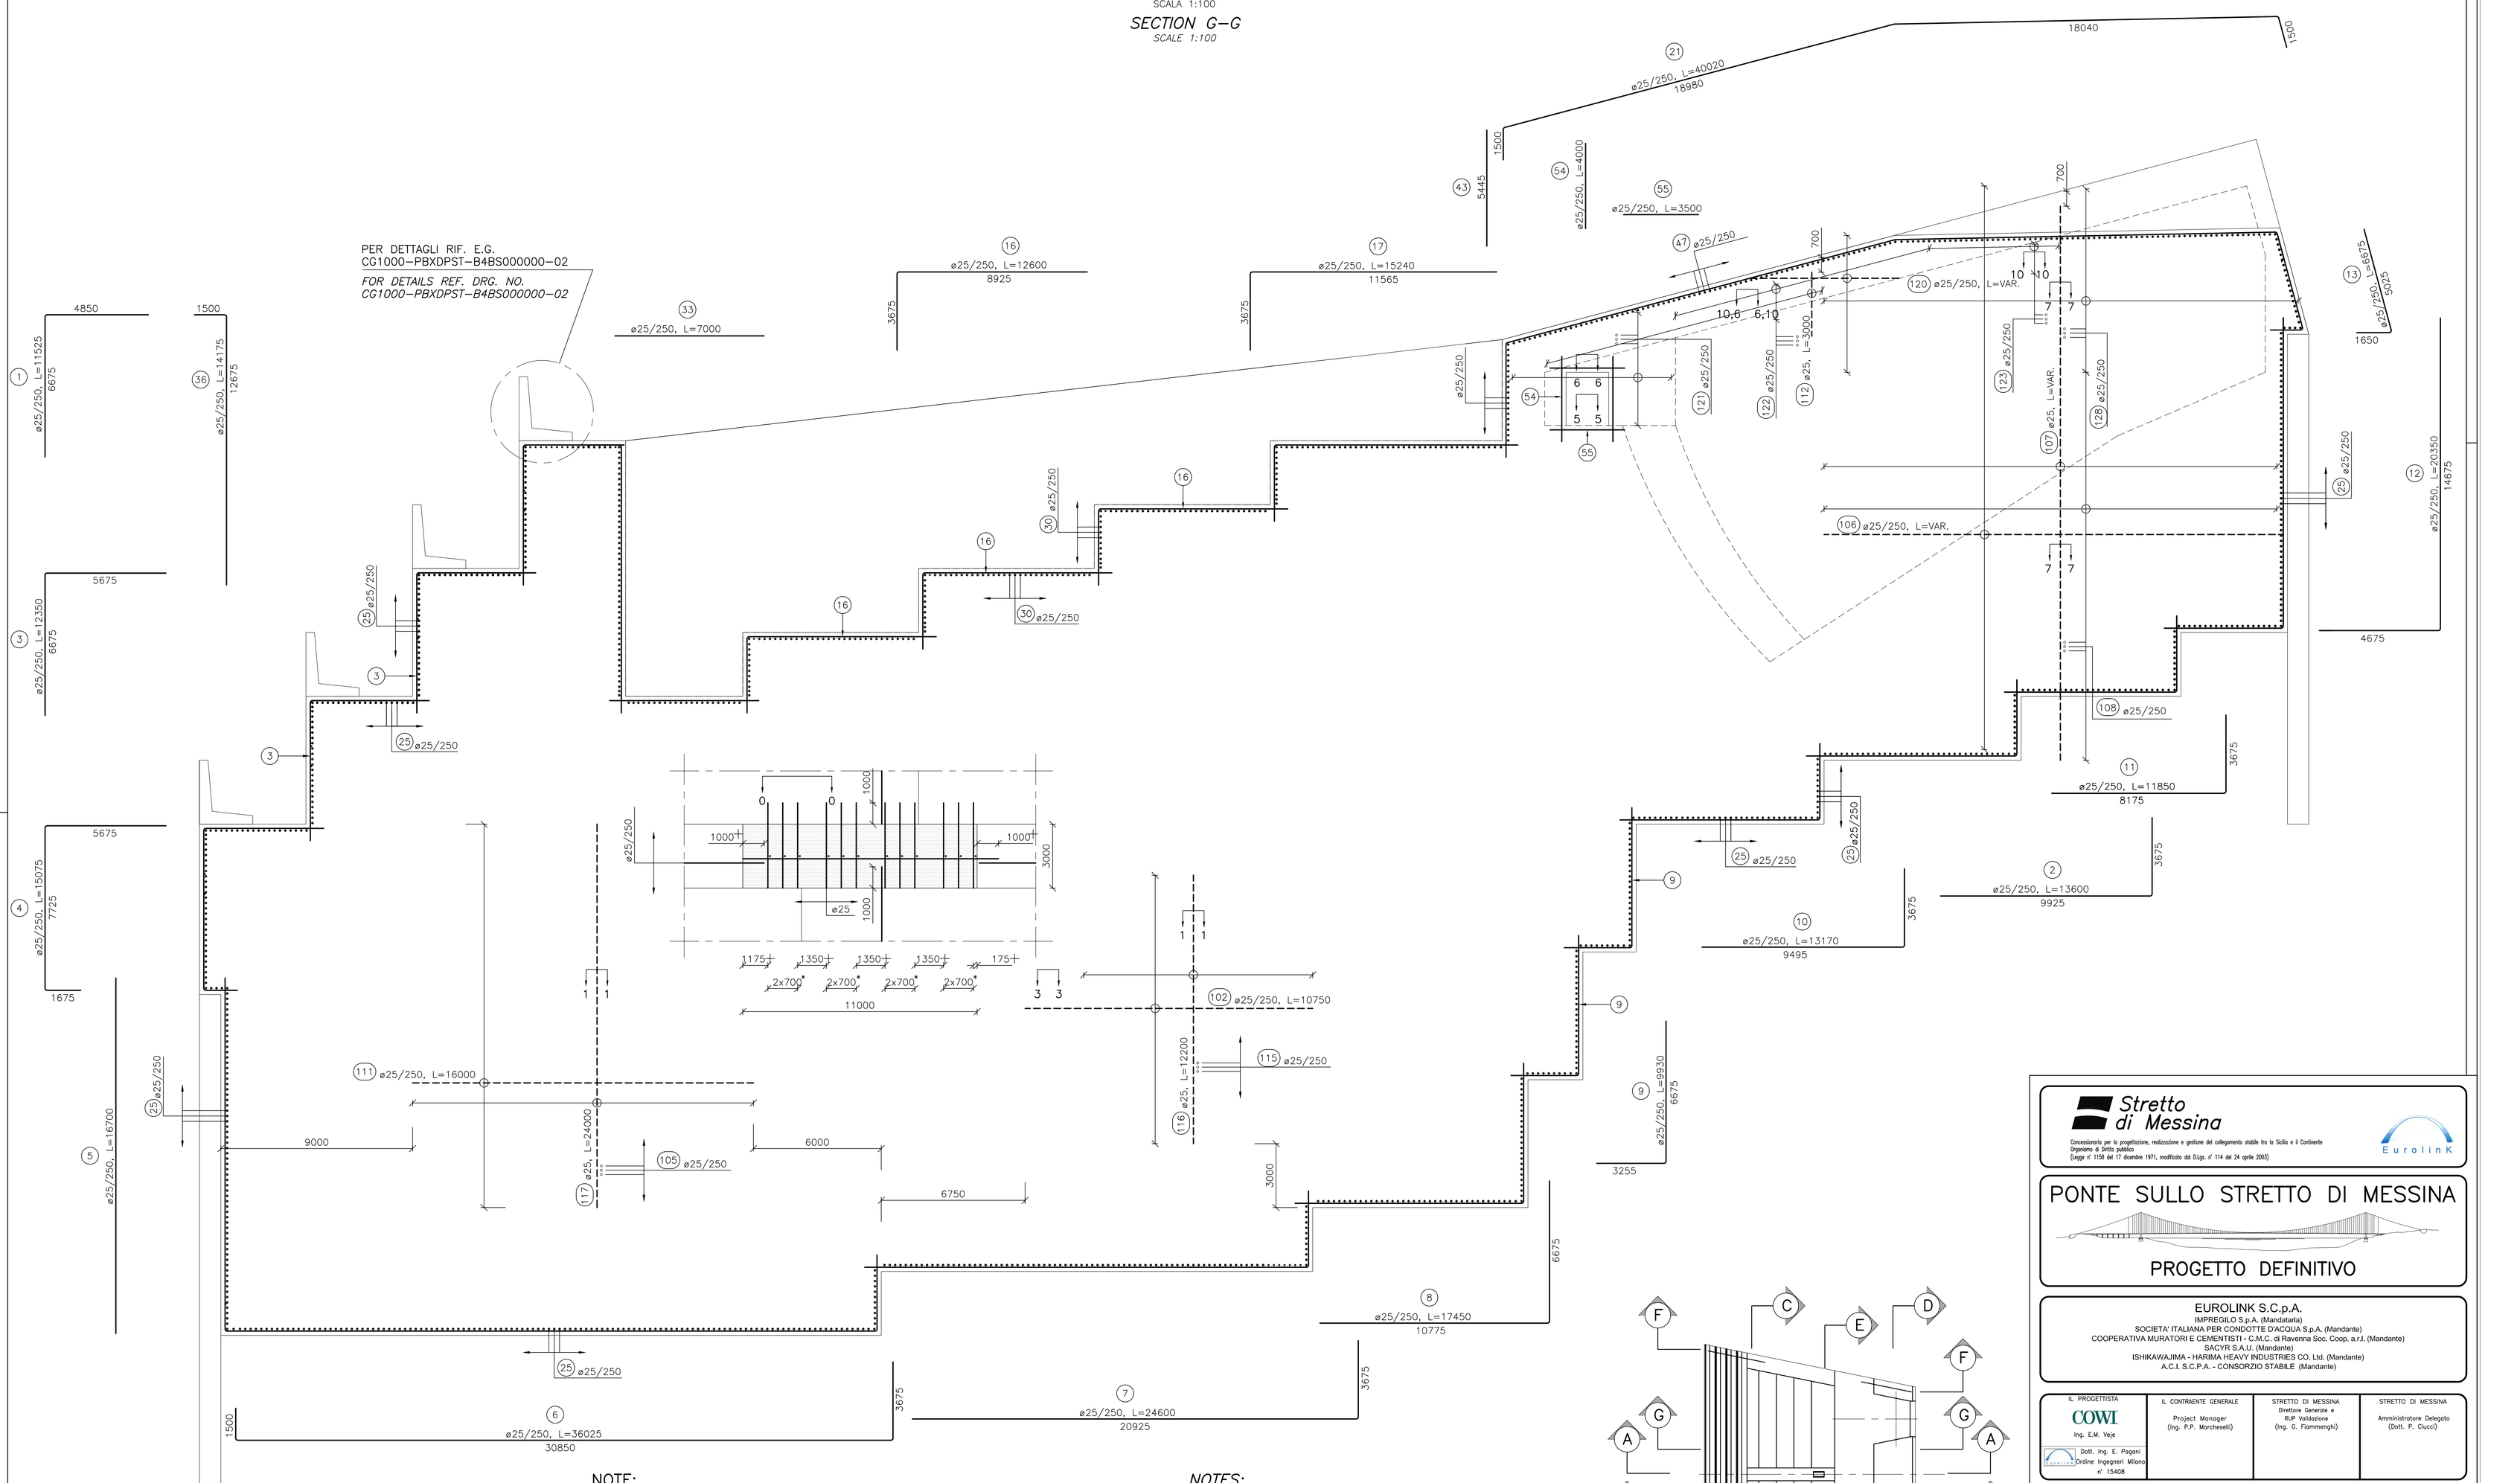

* BARRE VERTICALI TRA I PIANI DI RINFORZO VERTICALI PRINCIPALI NON MOSTRATI, VEDI DETTAGLI

\+ NON CONTIENE NESSUNA ARMATURA VERTICALE TRA LE ARMATURE COSTITUENTI I PIANI VERTICALI PRINCIPALI

** VERTICAL BARS BETWEEN REINFORCEMENT WALLS NOT SHOWN, SEE DETAIL*

\+ DOES NOT INCLUDE ANY VERTICAL REINFORCEMENT BETWEEN REINFORCEMENT WALLS

NOTE:

DIMENSIONI: TUTTE LE DIMENSIONI SONO IN MILLIMETRI, SALVO OVE DIVERSAMENTE INDICATO.

LEGENDA:

CALCESTRUZZO GETTATO IN OPERA
ARMATURA GENERALE
ARMATURA AGGIUNTIVA

ELABORATI DI RIFERIMENTO:

CG1000–PSXDPST–0000000000–01 NOTE GENERALI
CG1000–PAXDPST–B4BS000000–01 BLOCCO D'ANCORAGGIO SICILIA, DISEGNI D'INSIEME
CG1000–PWXDPST–B4BS000000–11 BLOCCO D'ANCORAGGIO SICILIA – ARMATURA

NOTES:

DIMENSIONS: DIMENSIONS ARE IN MILLIMETRES UNLESS OTHERWISE NOTED.

LEGENDS:

IN SITU CONCRETE
GENERAL REINFORCEMENT
ADDITIONAL REINFORCEMENT

REFERENCES:

CG1000–PSXDPST–0000000000–02 GENERAL NOTES
CG1000–PAXDPST–B4BS000000–01 ANCHOR BLOCK–SICILIA, GENERAL ARRANGEMENT
CG1000–PWXDPST–B4BS000000–11 ANCHOR BLOCK–SICILIA, REINFORCEMENT

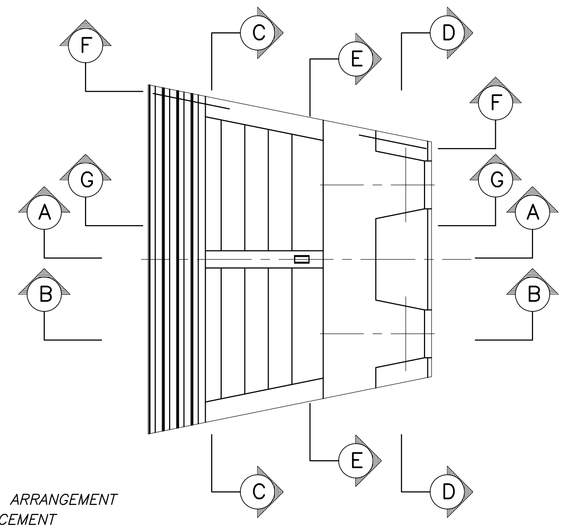

Stretto di Messina
Concessionaria per la progettazione, realizzazione e gestione del collegamento stabile tra la Sicilia e il Continente
Organismo di Diritto pubblico
(Legge n° 1158 del 17 dicembre 1971, modificata dal D.Lgs. n° 114 del 24 aprile 2003)

EurolinK

PONTE SULLO STRETTO DI MESSINA

PROGETTO DEFINITIVO

EUROLINK S.C.p.A.
IMPREGILO S.p.A. (Mandataria)
SOCIETA' ITALIANA PER CONDOTTE D'ACQUA S.p.A. (Mandante)
COOPERATIVA MURATORI E CEMENTISTI - C.M.C. di Ravenna Soc. Coop. a.r.l. (Mandante)
SACYR S.A.U. (Mandante)
ISHIKAWAJIMA - HARIMA HEAVY INDUSTRIES CO. Ltd. (Mandante)
A.C.I. S.C.P.A. - CONSORZIO STABILE (Mandante)

IL PROGETTISTA
COWI
Ing. E.M. Veje
Dott. Ing. E. Pagani
Ordine Ingegneri Milano n° 15408

IL CONTRAENTE GENERALE
Project Manager
(Ing. P.P. Marcheselli)

STRETTO DI MESSINA
Direttore Generale e RUP Validazione
(Ing. G. Fiammenghi)

STRETTO DI MESSINA
Amministratore Delegato
(Dott. P. Ciucci)

OPERA D'ATTRAVERSAMENTO

PF0083_F0

SOTTOSTRUTTURE
BLOCCHI D'ANCORAGGIO
ANCORAGGIO SICILIA
ARMATURA – DISPOSIZIONE TIPICA, SEZIONI 5

CODICE C G 1 0 0 0 P W X D P S T B 4 B S 0 0 0 0 0 0 0 8 F0 SCALA: VARIE

REV.	DATA	DESCRIZIONE	REDATTO	VERIFICATO	APPROVATO
F0	20-06-2011	EMISSIONE FINALE	LHJ/ROUL	IJ	IJ/ABI

NOME DEL FILE: PF0083_F0.DWG