VISTA GENERALE PERCORSI scala 1: 50 000

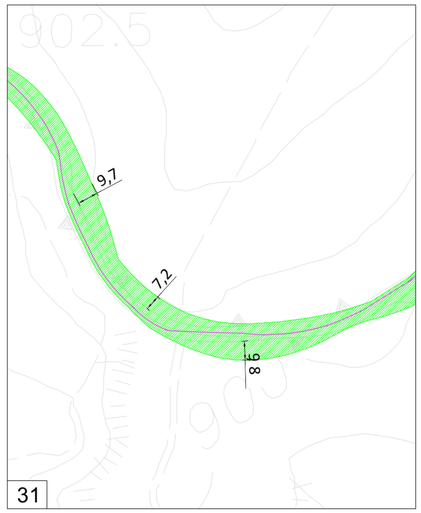

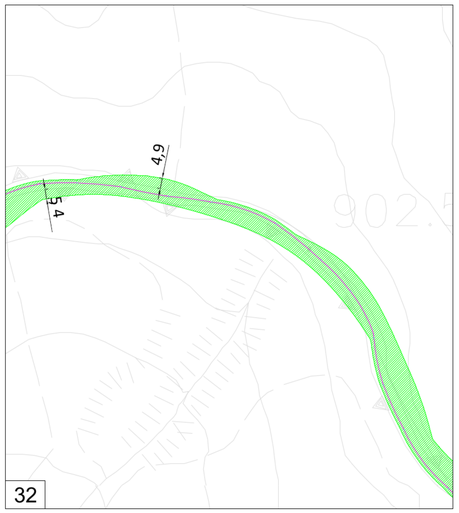

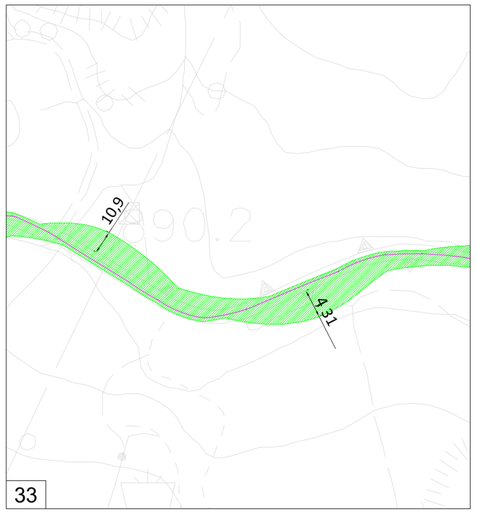

PERCORSO PORTO-DEVIAZIONE SP8 - INGRANDIMENTI scala 1: 100

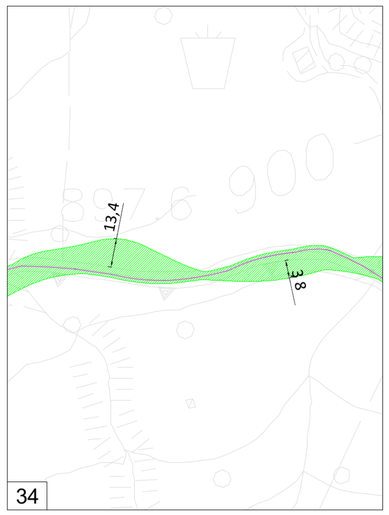

PERCORSO PORTO-DEVIAZIONE SP8 - INGRANDIMENTI scala 1: 100

SEZIONI TIPICHE scala 1:100

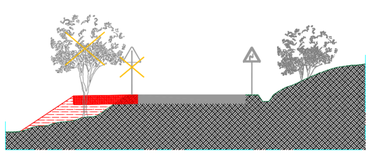

ALLARGAMENTO TIPO SEDE STRADALE
LATO VALLE

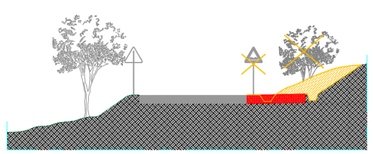

ALLARGAMENTO TIPO SEDE STRADALE
LATO MONTE

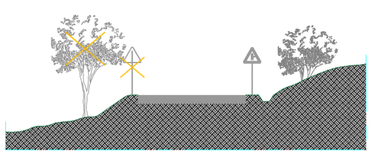

AREA DA RENDERE LIBERA
LATO VALLE

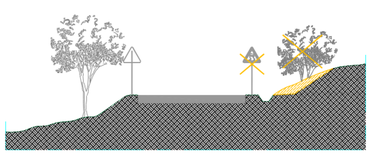

AREA DA RENDERE LIBERA
LATO MONTE

ORDINE DEGLI INGEGNERI DELLA PROVINCIA DI VARESE
Dott. Ing. LUCA LAVAZZA
n° 2739
Settore Civile e Ambientale

LAVAZZA LUCA
ORDINE DEGLI INGEGNERI
DELLA PROVINCIA DI
VARESE
Ingegnere
25.02.2021 15:52:04 UTC

REV.	DATE	DESCRIPTION	PREPARED	CHECKED	APPROVED
00	04/12/2020	Prima emissione	M.Arbasi	Luca Lavazza	Luca Lavazza

CONSTRUCTOR:
Stantec

PROJECT:
Costruzione dell'Impianto eolico di "Montemaggiore"

FILE NAME:
GRE.EEC.D.73.IT.W.11629.15.006.00 – Interventi su viabilità esistente - Parte 4

CLASSIFICATION:	FORMAT:	SCALE:	PLOT SCALE:	SHEET:
PUBLIC	A0	1:100	1:1	1 di/of 3

UTILIZATION SCOPE:
BASIC DESIGN

TITLE:
Interventi su viabilità esistente - Parte 4

Engineering & Construction
EGP VALIDATION

VALIDATED BY	L. Iacolina
VERIFIED BY	L. Iacolina
COLLABORATORS	Sebastiano

EGP CODE

GROUP	FUNCTION	TYPE	ISSUER	COUNTRY	TEC	PLANT	SYSTEM	PROGRESSIVE	REVISION
GRE	EEC	D	73	ITW	11629	150060			0

This document is property of Enel Green Power S.p.A. and its disclosure, reproduction and use without its authorization is forbidden. Enel Green Power S.p.A. will take any action in any competent court to protect its rights.