Piazzola MT-01
Sez. A
Scala : 1:250:250
Q.Rif. : 365.00

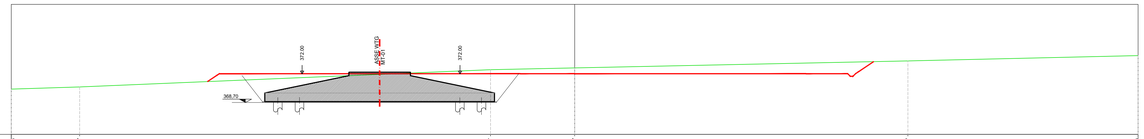

QUOTE TERRENO	372.2 · 371.4 · 372.6 · 372.6 · 373.6 · 374.0
QUOTE PROGETTO	371.00 · 372.00 · 372.00 · 372

Piazzola MT03
Sez. A
Scala : 1:250:250
Q.Rif. : 388.00

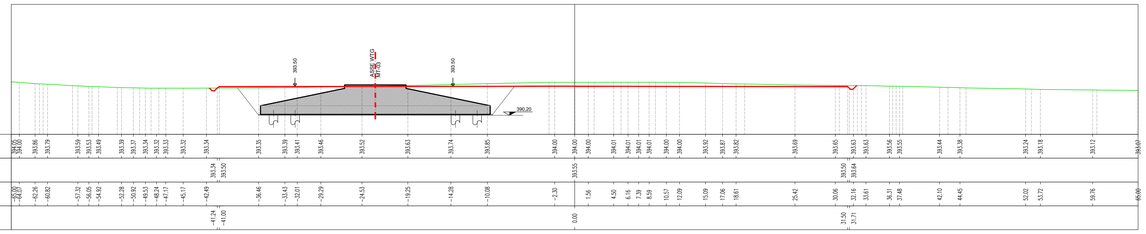

Piazzola MT03
Sez. B
Scala : 1:250:250
Q.Rif. : 388.00

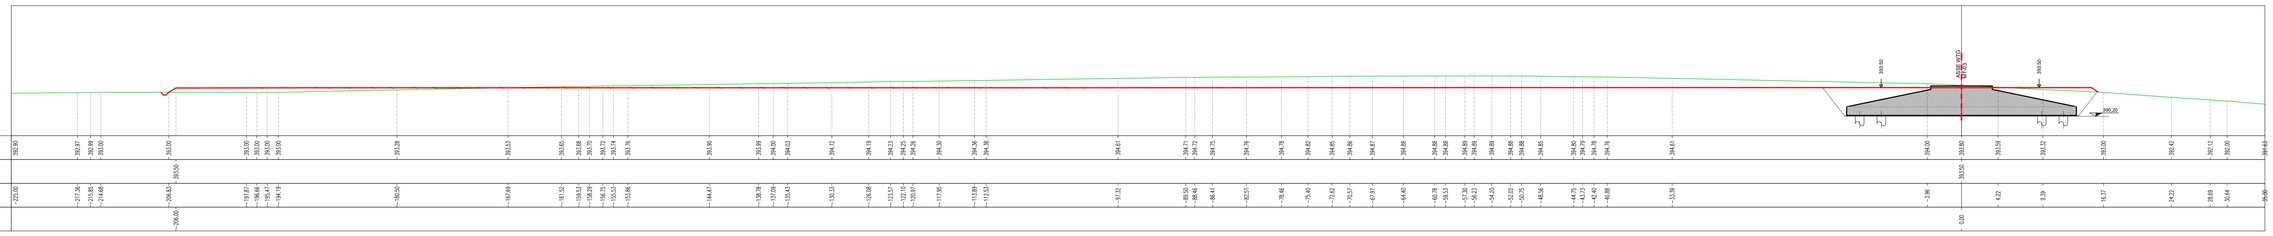

Piazzola MT04
Sez. A
Scala : 1:250:250
Q.Rif. : 378.00

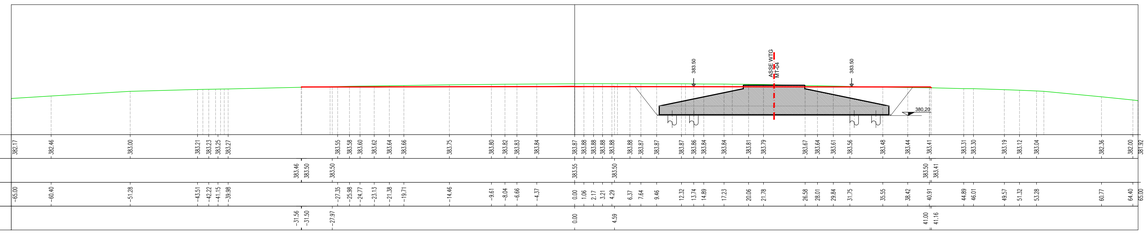

Piazzola MT04
Sez. B
Scala : 1:250:250
Q.Rif. : 378.00

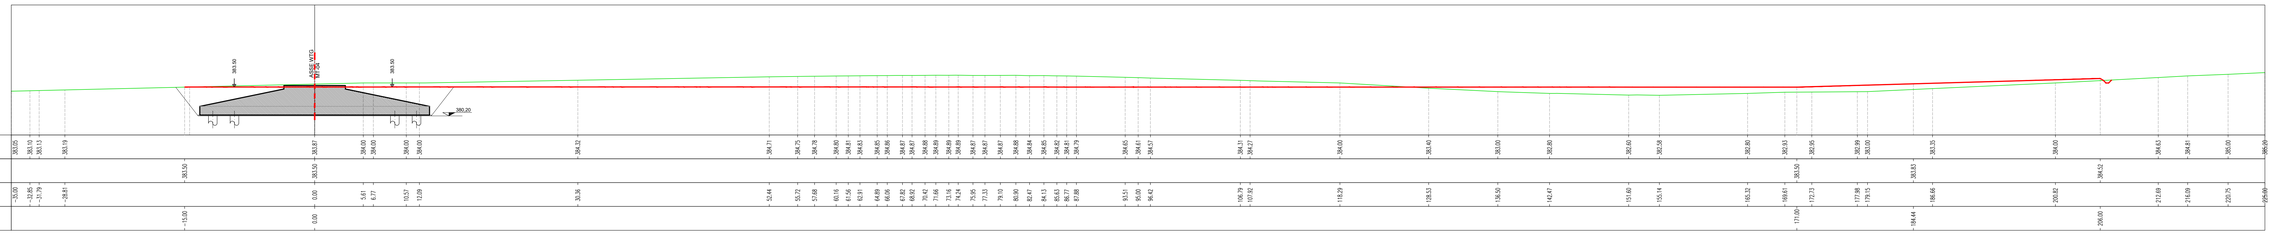

ORDINE DEGLI INGEGNERI PROVINCIA DI ROMA
Dott. Ing.
MATTEO NARDI
SEZIONE A - N° 1494
Ing. CIVILE AMBIENTALE
INGEGNERIA DELL'INFORMAZIONE

REV.	DATE	DESCRIPTION	PREPARED	CHECKED	APPROVED
00	01/12/2021	first issue	TECHNÉ A. Pieroni	TECHNÉ D. Puccini	TECHNÉ M. Nardi

CONTRACTOR'S LOGO: studio TECHNÉ

PROJECT: **IMPIANTO EOLICO DI MONTEMILONE**
PROGETTO DEFINITIVO

FILE NAME: **GRE.EEC.D.25.IT.W.15438.00.104.00**

CLASSIFICATION:	FORMAT:	SCALE:	PLOT SCALE:	SHEET:
WIND FARM	A0	1:250	1:1	2 di/of 6

UTILIZATION SCOPE: **Iter Autorizzativo**

TITLE: **SEZIONE LONGITUDINALE E TRASVERSALE DELLE PIAZZOLE MT-03 E MT-04**

enel Green Power
Engineering & Construction
GRE VALIDATION

VALIDATED BY	F. Tamma
VERIFIED BY	O. Chinnici
COLLABORATORS	S. T.

GRE CODE

GROUP	FUNCTION	TYPE	ISSUER	COUNTRY	TEC	PLANT	SYSTEM	PROGRESSIVE	REVISION
GRE	EEC	D	2 5	I T	W	1 5 4 3 8	0 0	1 0 4 0	0 0

This document is property of Enel Green Power SpA. It is strictly forbidden to reproduce this document, in whole or in part, and to provide to others any related information without the previous written consent by Enel Green Power SpA.

Piazzola MT05
Sez. B
Scala : 1:250:250
Q.Rif. : 376.00

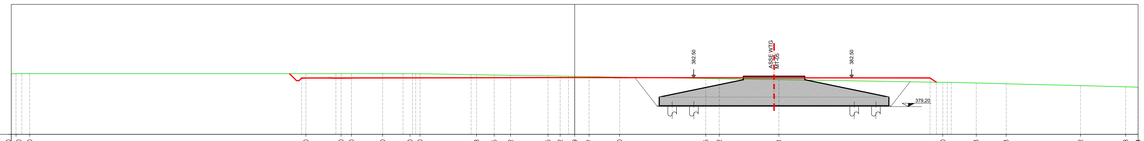

QUOTE TERRENO	383.00 383.00 383.00 383.00 383.00 383.00 383.00 383.00 382.88 382.85 382.82 382.75 382.72 382.69 382.67 382.60 382.45 382.42 382.31 382.00 381.93 381.93 381.82 381.48 381.44
QUOTE PROGETTO	382.55 382.55 382.50 382.02
PROGRESSIVE TERRENO	-65.00 -64.45 -62.87 -31.01 -26.85 -25.75 -22.14 -19.00 -17.84 -11.32 -8.28 -7.39 -3.08 -1.68 0.00 1.66 5.18 15.13 16.68 23.56 42.50 42.47 46.53 49.78 58.36 63.57 65.00
PROGRESSIVE PROGETTO	-31.50 -31.01 0.00 4.00 4.173

Piazzola MT05
Sez. B
Scala : 1:250:250
Q.Rif. : 376.00

QUOTE TERRENO	382.56 382.57 382.57 382.58 382.59 382.59 382.59 382.59 382.58 382.57 382.57 382.57 382.57 382.57 382.55 382.53 382.51 382.49 382.48 382.46 382.45 382.43 382.41 382.40 382.38 382.36 382.35 382.33 382.32 382.32 382.32 382.28 382.28 382.25 382.19 382.13 382.12 382.12 382.05 382.03 382.01 382.00 382.01 382.00 382.00 381.99 381.99 381.96 381.93 381.93 381.94 381.98 381.99 381.99 382.00 382.02 382.04 382.04 382.05 382.07 382.07 382.10 382.10 382.11 382.14 382.19 382.24 382.25 382.27 382.27 382.28 382.30 382.31 382.33 382.43 382.64 382.65 382.66 382.82 380.67
QUOTE PROGETTO	382.50 382.50 382.50 382.50
PROGRESSIVE TERRENO	-26.00 -13.00 -11.37 -10.41 -8.87 -5.71 -2.82 -1.82 -1.00 -15.00 -14.54 -13.71 -11.35 -8.96 -4.57 -3.34 -1.03 0.00 1.45 4.46 6.72 8.70 9.91 13.47 15.79 18.81 22.17 23.53 24.87 30.01 30.92 38.79 45.06 51.66 53.78 53.78 57.87 58.35 61.43 62.78 65.61 69.95 71.43 74.18 75.37 83.55 91.72 97.07 100.08 100.54 100.62 100.65 110.54 111.99 114.32 115.71 117.91 118.85 122.27 123.92 125.00 132.85 134.18 138.63 140.96 142.95 144.64 146.47 148.78 152.71 153.95 169.09 196.68 197.90 199.82 210.60 195.00
PROGRESSIVE PROGETTO	0.00 206.00

Piazzola MT06
Sez. B
Scala : 1:250:250
Q.Rif. : 370.00

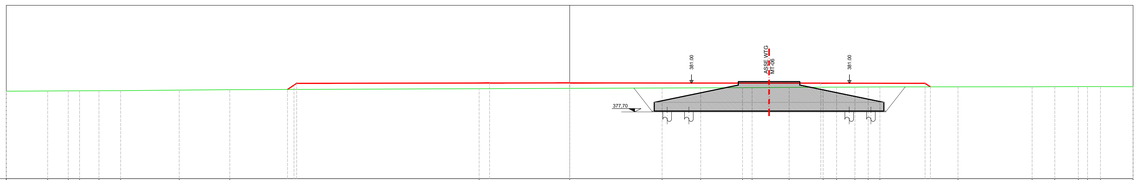

QUOTE TERRENO	380.69 380.72 380.74 380.74 380.75 380.75 380.77 380.77 380.78 380.42 380.46 380.48 380.50 380.50 380.51 380.53 380.55 380.57 380.58 380.58 380.59 380.60 380.61 380.62 380.62 380.64
QUOTE PROGETTO	380.29 380.29 381.00 381.00 381.00 381.00 381.00 381.00 381.00 381.00 381.00
PROGRESSIVE TERRENO	-43.00 -40.21 -37.65 -36.54 -34.31 -31.60 -26.05 -20.71 -10.45 0.00 10.66 13.12 19.84 21.14 25.32 28.24 30.79 33.91 34.44 35.79 44.60 53.35 55.91 56.68 59.25 61.74 65.00
PROGRESSIVE PROGETTO	-32.00 -31.50 -31.00 -10.24 0.00 28.91 41.00 41.42

Piazzola MT06
Sez. B
Scala : 1:250:250
Q.Rif. : 375.00

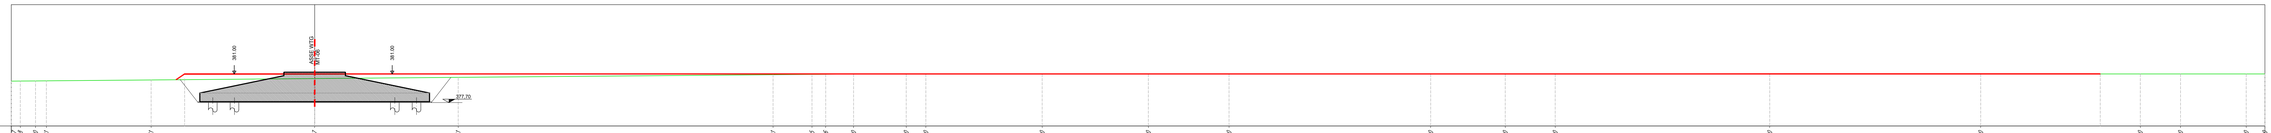

QUOTE TERRENO	380.77 380.78 380.79 380.77 380.77 380.41 380.61 380.61 380.61 380.60 380.60 381.00 381.00 381.00 381.00 381.00 381.00 381.00 381.00 381.00

Piazzola MT07
Sez. A
Scala : 1:250:250
Q.Rif. : 366.00

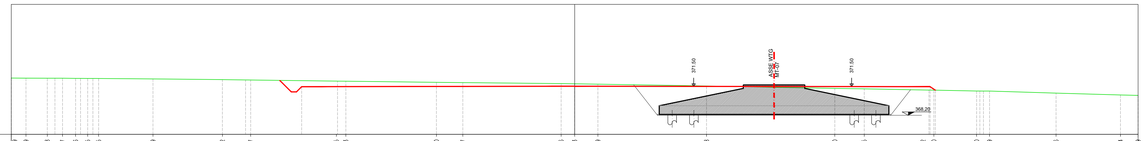

QUOTE TERRENO	372.49 372.49 372.48 372.47 372.47 372.46 372.45 372.39 372.32 372.27 372.15 372.13 372.00 371.97 371.86 371.83 371.79 371.58 371.30 371.25 371.12 371.10 371.05 370.99 370.76 370.54 369.49
QUOTE PROGETTO	371.50 371.50 371.50 371.39
PROGRESSIVE TERRENO	-65.00 -63.31 -60.85 -59.59 -57.59 -56.18 -54.60 -48.65 -40.64 -37.38 -27.60 -26.40 -15.95 -12.91 -1.57 0.00 2.87 15.21 30.01 33.40 43.18 47.44 48.37 47.86 53.54 62.96 65.00
PROGRESSIVE PROGETTO	-31.50 0.00 4.00 4.45

Piazzola MT07
Sez. B
Scala : 1:250:250
Q.Rif. : 366.00

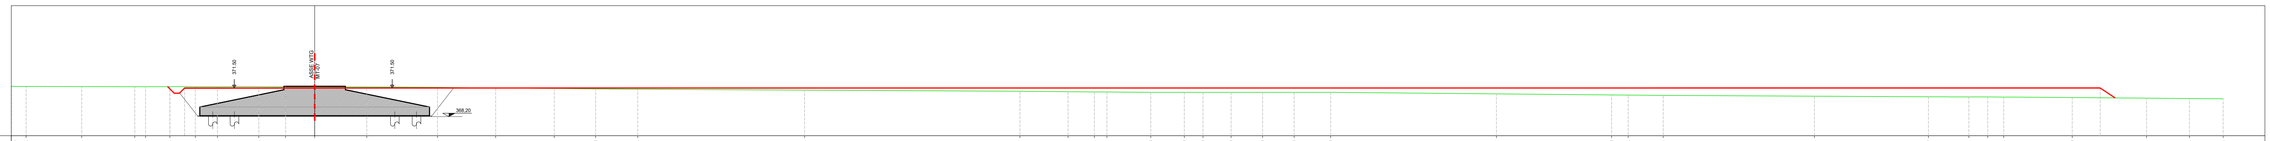

QUOTE TERRENO	371.69 371.68 371.66 371.65 371.65 371.66 371.66 371.65 371.66 371.63 371.64 371.62 371.58 371.51 371.44 371.40 371.36 371.26 371.12 371.07 371.05 371.04 371.00 371.00 371.00 371.00 371.00 371.00 371.00 370.82 370.70 370.68 370.65 370.55 370.49 370.47 370.47 370.46 370.40 370.33 370.28 370.26
QUOTE PROGETTO	371.50 371.50
PROGRESSIVE TERRENO	-35.00 -33.29 -26.87 -20.75 -19.51 -16.70 -13.77 -11.21 -4.44 -3.28 0.00 6.01 14.17 20.89 27.04 30.41 37.28 54.53 81.37 86.93 89.85 91.40 96.47 100.13 102.49 105.73 109.27 113.00 117.22 136.34 149.62 151.54 155.58 173.02 186.18 190.84 193.02 194.88 202.77 211.34 216.28 220.19
PROGRESSIVE PROGETTO	-15.00 0.00 296.00

Piazzola MT08
Sez. A
Scala : 1:250:250
Q.Rif. : 360.00

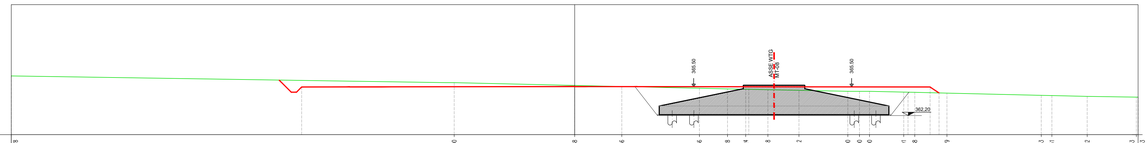

QUOTE TERRENO	366.78 366.00 365.68 365.54 365.36 365.28 365.24 365.18 365.12 365.00 365.00 365.00 364.91 364.88 364.79 364.53 364.51 364.42 364.33 364.33
QUOTE PROGETTO	365.50 365.55 364.81
PROGRESSIVE TERRENO	-65.00 -13.90 5.43 14.39 17.63 19.73 22.29 25.87 31.51 34.84 37.48 37.98 39.24 42.86 53.87 55.05 59.12 64.80 65.00
PROGRESSIVE PROGETTO	-31.50 0.00 41.00 42.03

Piazzola MT08
Sez. B
Scala : 1:250:250
Q.Rif. : 360.00

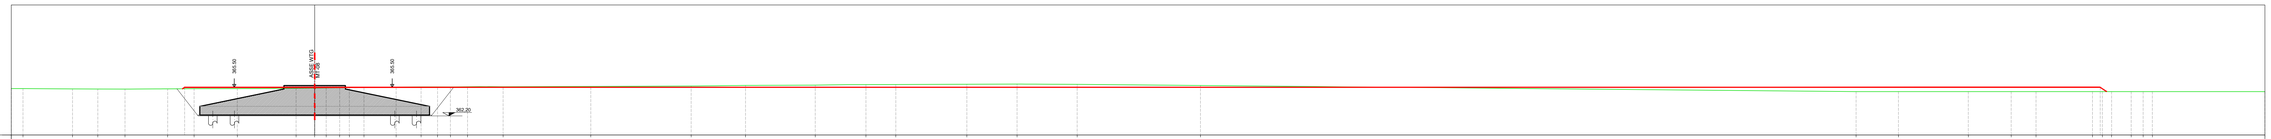

QUOTE TERRENO	365.78 365.75 365.73 365.73 365.72 365.74 365.75 365.69 365.73 365.52 365.54 365.52 365.53 365.55 365.55 365.55 365.57 365.56 365.60 365.64 365.72 365.75 365.81 365.82 365.85 365.87 365.84 365.71 365.00 365.00 365.00 365.00 365.00 365.00 365.50 365.50 365.50 365.50 365.50 365.50 365.50 365.66
QUOTE PROGETTO	365.50 365.50
PROGRESSIVE TERRENO	-35.00 -33.65 -27.94 -25.02 -21.88 -16.96 -15.78 -13.91 -8.82 -2.14 0.00 1.33 2.89 4.00 5.69 9.45 12.28 14.18 15.66 19.64 21.74 31.86 42.44 49.71 57.75 62.60 67.05 75.24 83.04 87.97 102.19 177.83 182.72 190.78 195.73 198.69 200.11 200.25 207.23 209.57 210.95 212.07 216.00
PROGRESSIVE PROGETTO	-15.00 0.00 202.84

Dott. Ing. MATTEO NARDI
SEZIONE A - N° 1494

REV.	DATE	DESCRIPTION	PREPARED	CHECKED	APPROVED
00	01/12/2021	first issue	TECHNÉ A. Pieroni	TECHNÉ D. Puccini	TECHNÉ M. Nardi

CONTRACTOR'S LOGO: studio TECHNÉ

PROJECT: **IMPIANTO EOLICO DI MONTEMILONE**
PROGETTO DEFINITIVO

FILE NAME: **GRE.EEC.D.25.IT.W.15438.00.104.00**

CLASSIFICATION:	FORMAT:	SCALE:	PLOT SCALE:	SHEET:
WIND FARM	A0	1:250	1:1	4 di / of 6

UTILIZATION SCOPE: **Iter Autorizzativo**

TITLE: **SEZIONE LONGITUDINALE E TRASVERSALE DELLE PIAZZOLE MT-07 E MT-08**

enel Green Power
Engineering & Construction
GRE VALIDATION

VALIDATED BY	F. Tamma
VERIFIED BY	O. Chinnici
COLLABORATORS	S. T.

GRE CODE

GROUP	FUNCTION	TYPE	ISSUER	COUNTRY	TEC	PLANT	SYSTEM	PROGRESSIVE	REVISION
GRE	EEC	D	2 5	I T	W	1 5 4 3 8	0 0	1 0 4 0 0	0 0

This document is property of Enel Green Power SpA. It is strictly forbidden to reproduce this document, in whole or in part, and to provide to others any related information without the previous written consent by Enel Green Power SpA.

Piazzola MT09
Sez. B
Scala : 1:250:250
Q.Rif. : 355.00

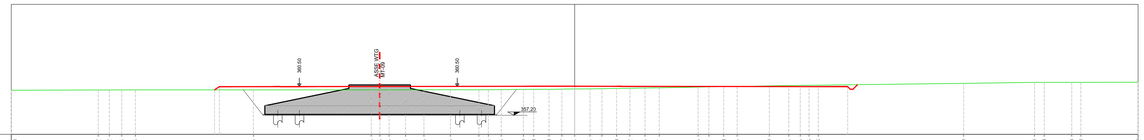

QUOTE TERRENO	360.89 360.12 360.12 360.13 360.13 360.13 360.13 360.14 360.13 360.13 360.14 360.15 360.15 360.14 360.14 360.16 360.18 360.20 360.20 360.22 360.24 360.24 360.27 360.30 360.32 360.35 360.37 360.45 360.47 360.50 360.53 360.59 360.63 360.65 360.66 360.68 360.89 360.89 361.00 361.00 361.00
QUOTE PROGETTO	360.13 360.50 360.55 360.50
PROGRESSIVE TERRENO	-65.00 -54.97 -53.69 -52.25 -50.68 -37.07 -23.42 -22.47 -21.41 -19.52 -17.39 -14.25 -11.05 -3.97 -5.47 -5.82 -4.23 -3.06 -1.48 1.77 3.14 4.84 6.37 8.11 9.75 14.24 15.49 17.19 18.74 22.45 24.71 26.02 27.04 28.10 40.87 53.05 54.17 57.28 58.39 65.00
PROGRESSIVE PROGETTO	-41.55 -41.00 31.50

Piazzola MT09
Sez. B
Scala : 1:250:250
Q.Rif. : 355.00

QUOTE TERRENO	362.28 362.07 362.00 362.00 362.00 362.00 362.00 362.00 362.00 362.00 362.00 361.82 361.66 361.62 361.45 361.00 361.00 361.00 361.00 361.00 360.78 360.74 360.25 360.14 360.13 360.03 360.02 360.00 360.00 360.00 360.00 360.00 359.89 359.99 359.99 359.99 359.98
QUOTE PROGETTO	362.00 361.92 360.50 360.50
PROGRESSIVE TERRENO	-225.50 -212.29 -207.75 -202.79 -196.31 -191.32 -185.12 -176.85 -174.60 -172.23 -168.31 -149.31 -132.58 -125.09 -109.71 -69.75 -68.61 -63.51 -61.58 -45.42 -43.36 -14.65 -7.42 0.00 2.72 7.53 8.78 9.88 11.32 13.13 18.19 19.37 23.08 24.61 35.52 36.88 53.14 55.46
PROGRESSIVE PROGETTO	-206.00 -136.00 0.00 15.00

Piazzola MT10
Sez. A
Scala : 1:250:250
Q.Rif. : 353.00

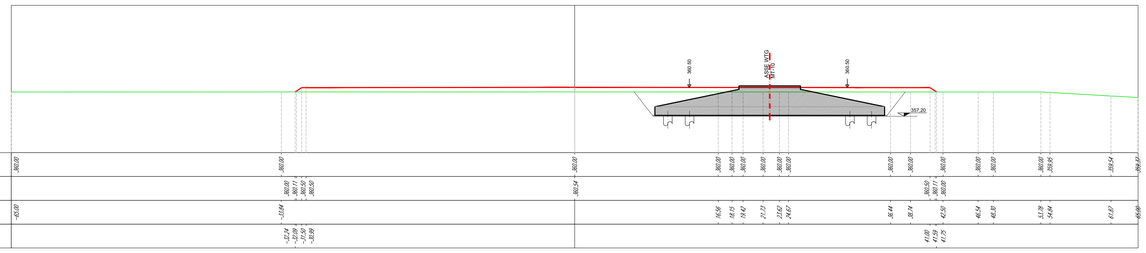


Piazzola MT10
Sez. B
Scala : 1:250:250
Q.Rif. : 355.00

QUOTE TERRENO	360.00 360.00 360.00 360.00 360.00 360.00 360.00 360.00 360.00 360.00 360.00 360.00 360.00 360.00 360.01 360.01 360.01 360.14 360.41 360.59 360.38 360.31 360.29 360.26 360.24 360.26 360.34 360.31 360.17 360.10 360.10 360.14 360.17 360.19 360.14 360.12 360.06 360.01 360.01 360.02 360.06
QUOTE PROGETTO	360.00 360.50 360.50 360.50
PROGRESSIVE TERRENO	-35.00 -32.68 -23.56 -20.31 -18.31 -16.00 -14.68 -12.01 -10.45 -8.89 -7.62 -6.01 -1.01 0.00 7.52 43.77 54.41 60.38 102.39 107.16 114.49 123.34 133.06 138.46 144.85 150.96 163.74 180.49 183.73 185.34 186.93 194.10 200.5 201.76 206.41 209.61 211.69 220.00
PROGRESSIVE PROGETTO	-15.00 0.00 290.00

Dott. Ing.
MATTEO
NARDI
SEZIONE A - N° 1494

REV	DATE	DESCRIPTION	PREPARED	CHECKED	APPROVED
00	01/12/2021	first issue	TECHNÉ A. Pieroni	TECHNÉ D. Puccini	TECHNÉ M. Nardi

CONTRACTOR'S LOGO

studio TECHNÉ

PROJECT:
IMPIANTO EOLICO DI MONTEMILONE
PROGETTO DEFINITIVO

FILE NAME:
GRE.EEC.D.25.IT.W.15438.00.104.00

CLASSIFICATION: **WIND FARM**
FORMAT: **A0**
SCALE: **1:250**
PLOT SCALE: **1:1**
SHEET: **5** di of **6**

UTILIZATION SCOPE: **Iter Autorizzativo**

TITLE:
SEZIONE LONGITUDINALE E TRASVERSALE DELLE PIAZZOLE MT-09 E MT-10

enel Green Power
Engineering & Construction

GRE VALIDATION

VALIDATED BY	F. Tamma
VERIFIED BY	O. Chinnici
COLLABORATORS	S. T.

GRE CODE

GROUP	FUNCTION	TYPE	ISSUER	COUNTRY	TEC	PLANT	SYSTEM	PROGRESSIVE	REVISION
GRE	EEC	D	2 5	I T	W	1 5 4 3 8	0 0	1 0 4	0 0

The document is property of Enel Green Power SpA. It is strictly forbidden to reproduce this document, in whole or in part, and to provide to others any visited information without the previous written consent by Enel Green Power SpA.

Piazzola MT11
Sez. A
Scala : 1:250:250
Q.Rif. : 350.00

| | | |