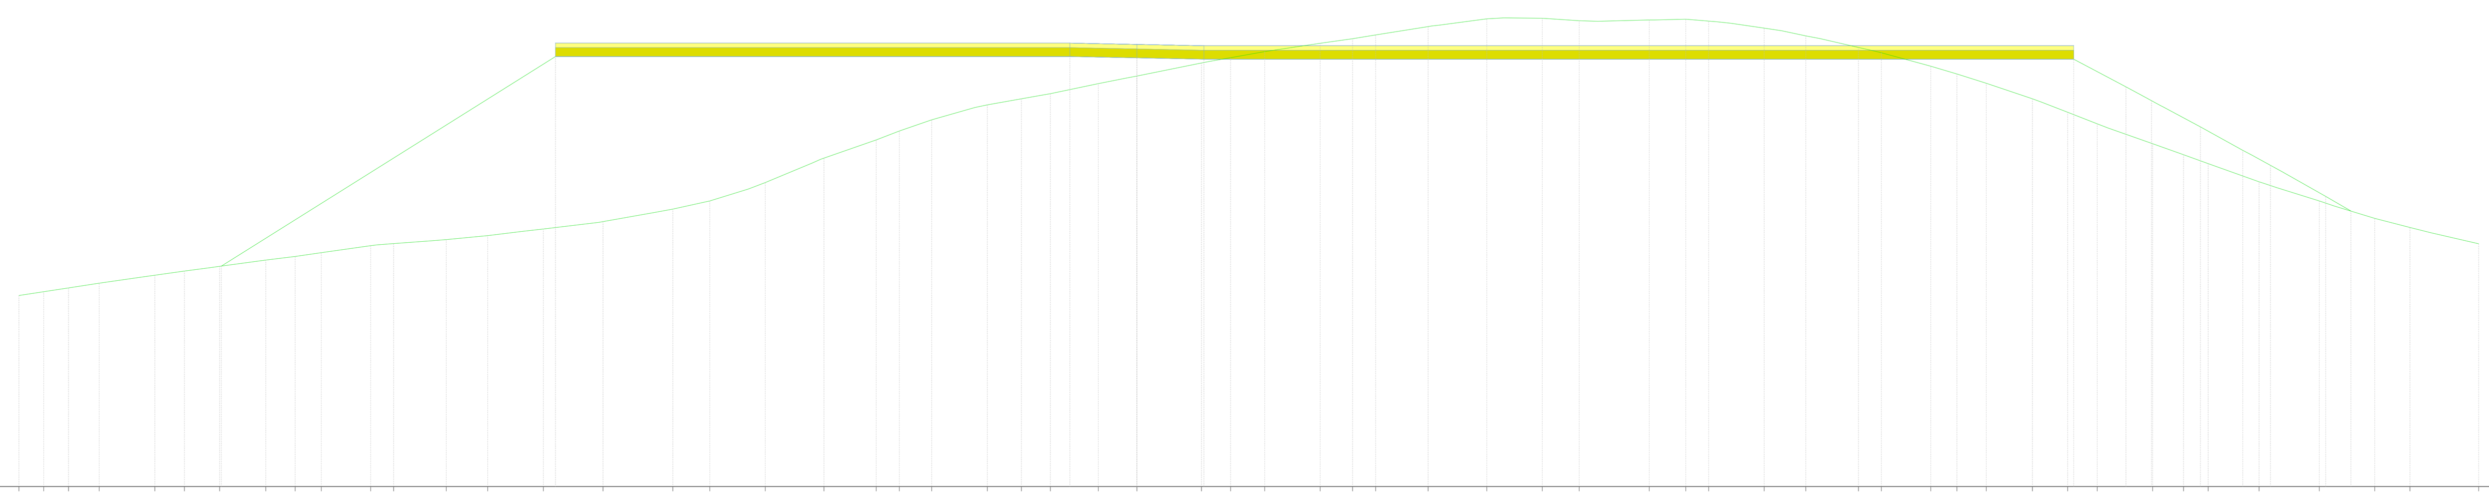

Tracciato - CTV2 06-07
Sez. 19
Progr.: 1+700.00
Scala : 1:200
Q.Rif. : 970.00

PROGRESSIVE TERRENO	-50.00 -48.88 -47.78 -46.40 -43.92 -42.59 -41.02 -38.96 -37.64 -36.48 -34.27 -33.24 -30.89 -29.03 -26.55 -23.88 -20.76 -19.10 -16.62 -14.00 -11.66 -10.62 -9.17 -6.69 -5.17 -3.87 -1.73 0.00 2.89 4.19 5.72 8.20 9.64 10.68 13.02 15.64 18.13 19.78 22.91 24.55 25.57 28.05 29.91 32.26 33.29 35.50 36.67 37.98 40.04 41.62 42.94 45.43 46.80 47.91 50.18 52.87 55.35 56.93 60.00
QUOTE TERRENO	978.54 978.71 978.87 979.09 979.45 979.63 979.84 980.12 980.28 980.45 980.77 980.85 981.04 981.21 981.51 981.84 982.40 982.76 983.59 984.68 985.49 985.89 986.39 987.06 987.33 987.55 988.01 988.34 988.92 989.16 989.43 989.80 990.01 990.18 990.55 990.90 990.93 990.81 990.85 990.88 990.80 990.48 990.14 989.62 989.38 988.78 988.44 988.02 987.32 986.72 986.20 985.32 984.83 984.43 983.62 982.76 981.98 981.58 980.85
DISTANZE PARZIALI TERRENO	1.12 1.11 1.37 2.00 1.33 1.16 2.06 1.31 1.17 2.21 1.13 1.86 1.52 2.41 2.30 1.65 1.72 2.10 2.34 1.03 1.45 1.93 1.53 2.14 1.24 2.14 1.52 1.93 1.45 1.04 2.34 2.09 1.73 1.65 2.30 1.39 1.02 1.52 1.07 1.73 2.21 1.17 1.31 2.06 1.16 1.32 2.00 1.37 1.11 2.27 1.89 1.80 1.58 2.17
PROGRESSIVE PROGETTO	-40.95 -26.00 -3.00 3.00 41.89 44.23 45.00 45.56 47.56 49.45 50.69 51.23 53.16 54.28
QUOTE PROGETTO	979.85 989.21 989.21 989.15 989.09 989.09 987.86 987.44 987.14 986.07 985.03 984.35 984.05 982.97 982.31
DISTANZE PARZIALI PROGETTO	14.95 23.00 3.00 3.00 38.89 2.34 0.76 1.68 1.89 0.85 0.54 1.93 1.13

KEY MAP

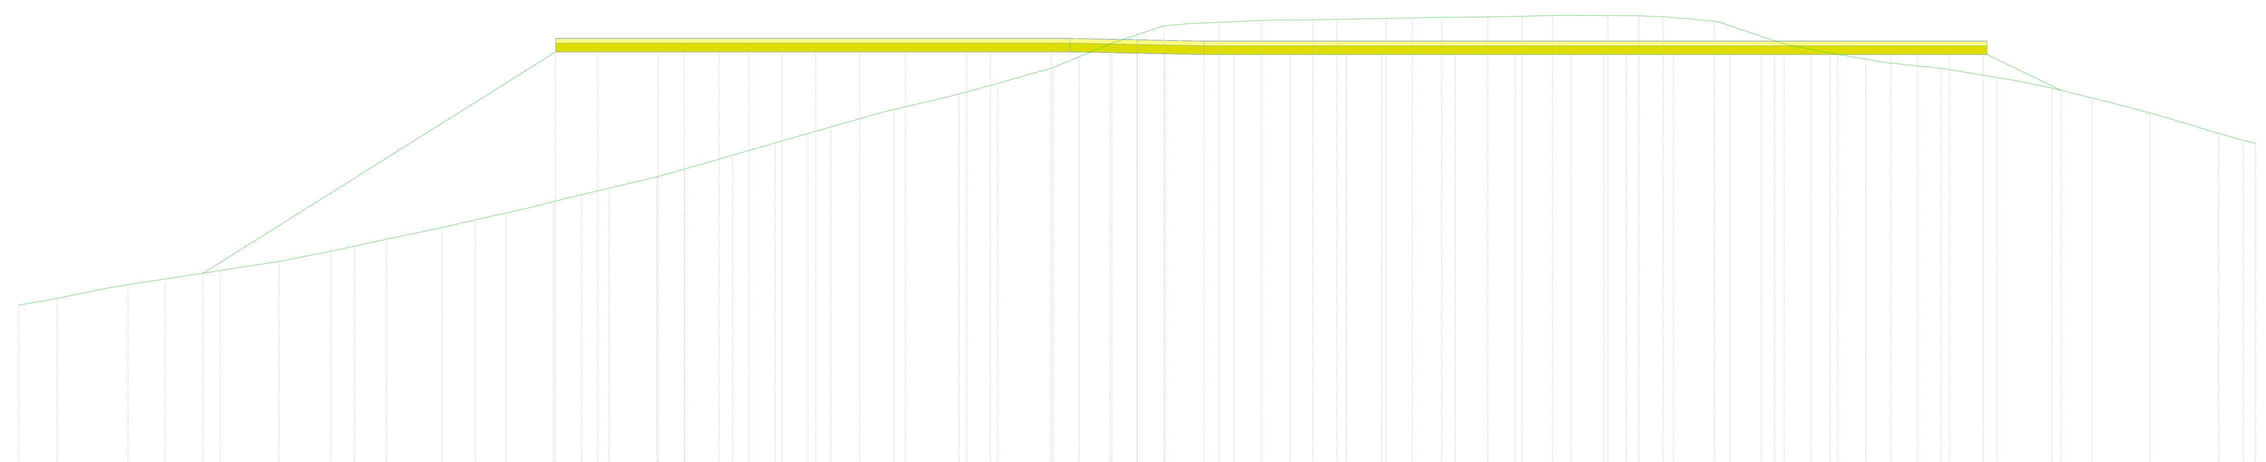

Tracciato - CTV2 06-07
Sez. 20
Progr.: 1+737.76
Scala : 1:200
Q.Rif. : 970.00

PROGRESSIVE TERRENO	-50.00 -48.30 -45.12 -43.48 -41.00 -38.36 -36.03 -34.99 -33.55 -31.07 -29.58 -28.23 -26.11 -24.85 -23.62 -21.47 -20.22 -18.10 -16.18 -14.72 -13.70 -10.87 -7.96 -6.25 -3.77 -1.21 0.00 1.19 3.68 5.55 7.85 8.93 11.12 12.30 13.60 15.68 17.20 18.57 21.05 22.44 23.53 25.81 28.49 30.98 32.57 35.92 38.42 40.90 42.70 45.28 48.35 49.46 50.00
QUOTE TERRENO	977.13 977.42 978.04 978.29 978.67 979.08 979.54 979.76 980.08 980.60 980.94 981.25 981.76 982.06 982.35 982.87 983.22 983.84 984.39 984.81 985.10 985.88 986.58 987.04 987.76 988.82 989.22 989.62 989.79 989.87 989.90 989.91 989.96 989.98 990.01 990.03 990.06 990.08 990.08 990.07 990.03 989.84 988.96 988.40 988.14 987.72 987.31 986.84 986.39 985.72 984.81 984.50 984.36
DISTANZE PARZIALI TERRENO	1.50 2.33 1.64 1.74 2.06 2.33 1.05 1.43 1.94 1.49 0.99 1.22 1.23 2.15 1.56 1.92 1.46 1.02 2.36 2.13 1.71 1.67 2.26 1.21 1.19 1.51 1.87 1.69 2.20 1.18 1.30 2.08 1.12 1.36 1.99 1.39 1.09 2.28 1.93 1.78 1.59 2.46 2.47 1.58 1.80 1.89 2.27 1.11
PROGRESSIVE PROGETTO	-41.76 -26.00 -24.13 -22.20 -21.42 -20.25 -18.30 -17.38 -15.88 -14.36 -13.09 -12.40 -10.36 -8.51 -7.62 -6.56 -4.58 -3.85 -2.59 -0.63 1.26 3.00 4.32 6.85 7.63 9.35 10.93 11.88 14.21 15.01 16.92 17.50 19.41 20.88 21.89 23.98 26.50 27.90 28.50 30.13 31.31 33.70 34.88 36.30 37.83 41.29
QUOTE PROGETTO	978.55 988.46 988.46 988.46 988.46 988.46 988.46 988.46 988.46 988.46 988.46 988.46 988.46 988.46 988.46 988.46 988.46 988.46 988.45 988.41 988.40 988.37 988.34 986.75
DISTANZE PARZIALI PROGETTO	15.76 1.83 1.93 0.78 1.17 1.58 0.92 1.05 1.51 1.27 0.69 1.69 1.86 0.89 1.06 1.75 0.73 0.85 1.47 0.63 1.10 1.26 1.32 2.47 0.78 1.72 1.58 0.95 2.33 0.61 1.91 0.59 1.91 1.47 1.01 2.09 2.06 1.40 0.61 1.20 1.18 1.94 1.18 1.43 1.53 3.29

ORDINE DEGLI INGEGNERI DELLA PROV. VARESE — Dott. Ing. LUCA LAVAZZA n° 2739

LAVAZZA LUCA
ORDINE DEGLI INGEGNERI DELLA PROVINCIA DI VARESE
Ingegnere
08.03.2021 09:21:00 UTC

REV.	DATE	DESCRIPTION	PREPARED	CHECKED	APPROVED
00	2020-07-30	Prima emissione	M.Terzi	N.Novati	L.Lavazza

CONTRACTOR'S LOGO: Stantec

PROJECT: **INTEGRALE RICOSTRUZIONE DELL'IMPIANTO EOLICO DI CALTAVUTURO 2**

FILE NAME: GRE.EEC.D.73.IT.W.11633.15.001.00 - Layout strade

enel Green Power — Engineering & Construction

CLASSIFICATION:	FORMAT:	SCALE:	PLOT SCALE:	SHEET:
PUBLIC	A0	1:200	1:1	18 di / of 29

UTILIZATION SCOPE: **BASIC DESIGN**

TITLE: **CTV2 - 06, 07 - PISTA DI ACCESSO E PIAZZOLA**
Sezioni

EGP VALIDATION
VALIDATED BY: Iaciofano
VERIFIED BY: Sabatino
COLLABORATORS:

EGP CODE

GROUP	FUNCTION	TYPE	ISSUER	COUNTRY	TEC.	PLANT	SYSTEM	PROGRESSIVE	REVISION
GRE	EEC	D	73	IT	W	11633	15	001	00

This document is property of Enel Green Power SpA. It is strictly forbidden to reproduce this document, in whole or in part, and to provide to others any related information without the previous written consent by Enel Green Power SpA.