Pianta fondazioni a q.+303.00

(1 : 100)

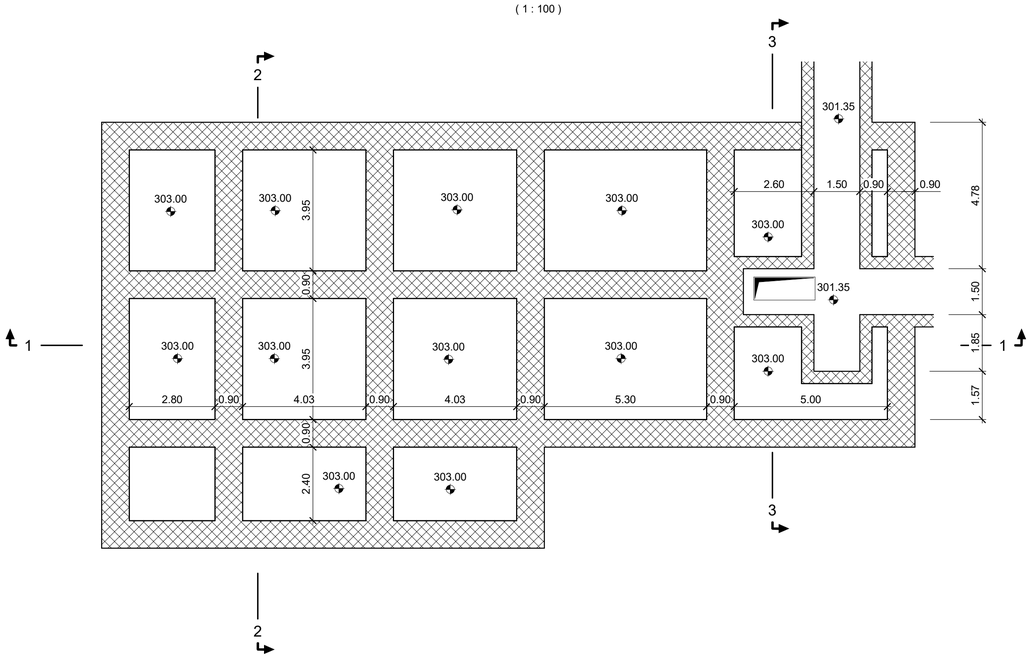

Pianta a q.+303.80

(1 : 100)

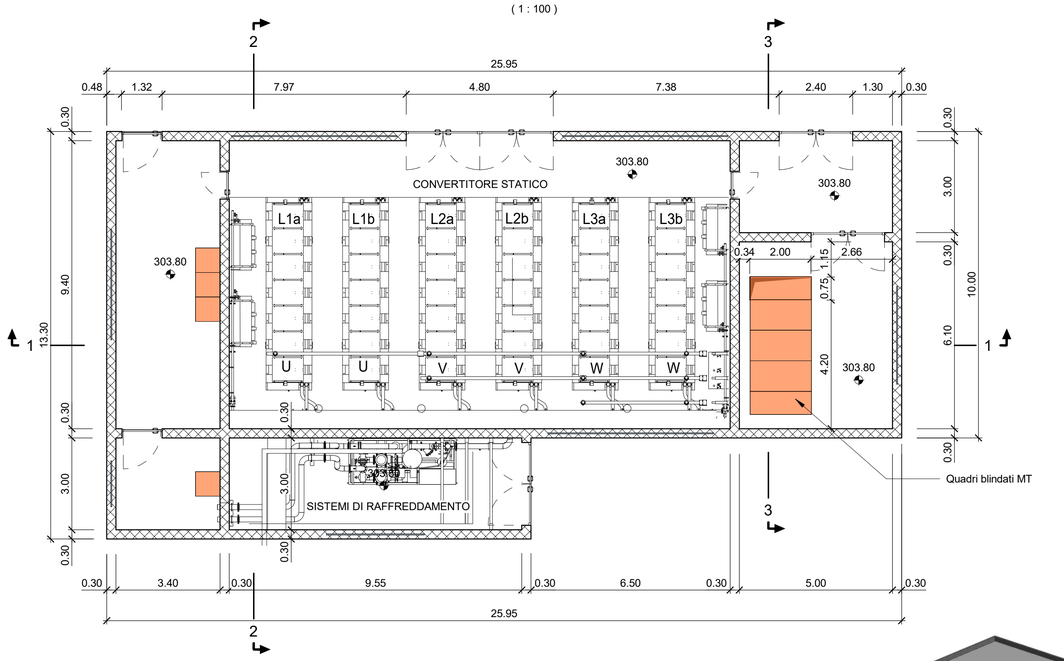

Vista 3D

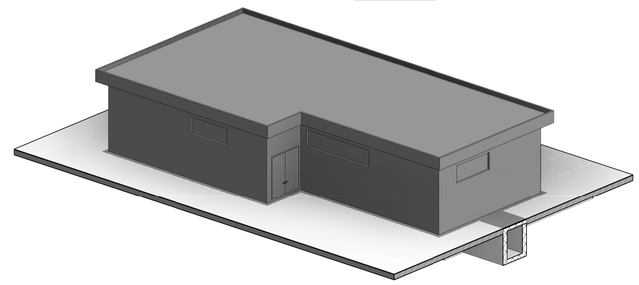

Sezione 1-1

(1 : 100)

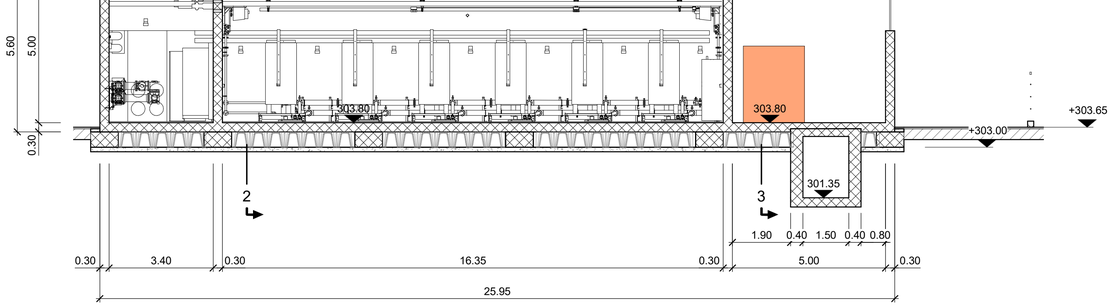

Sezione 2-2

(1 : 100)

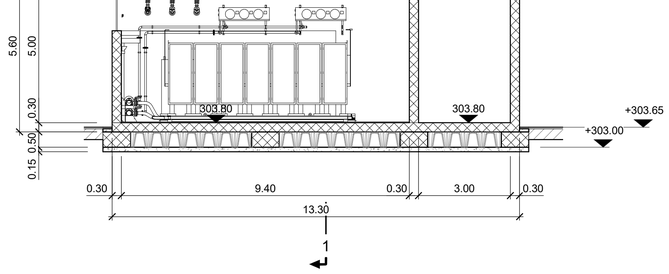

Vista 3D

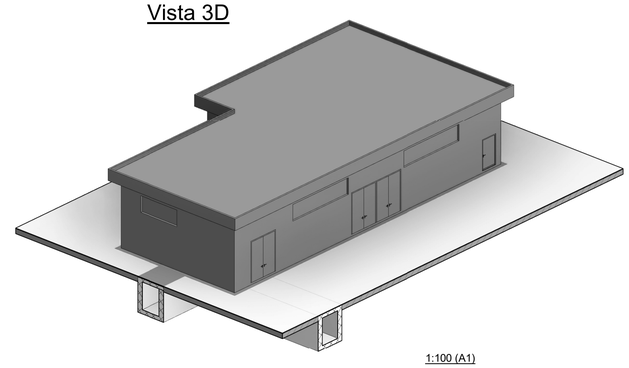

Sezione 3-3

(1 : 100)

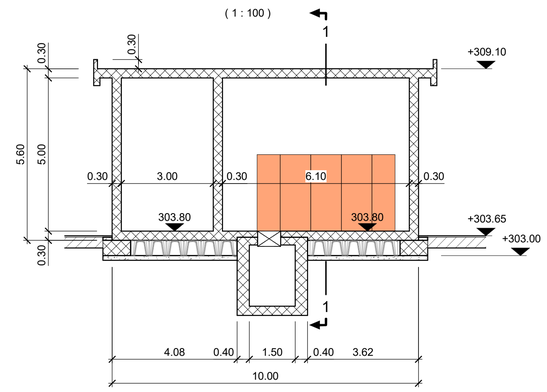

1:100 (A1)

0 1 5 10 m

REV.	DATE	DESCRIPTION	PREPARED	CHECKED	APPROVED
00	29/07/2022	Emissione per revisione cliente	D.Longo / A. Guglielmi	F. Maugliani / C. Piccinin	A.Balestra

CONTRACTOR'S LOGO

Lombardi

PROJECT:

Impianto di Valcimarra II
Installazione di nuovo gruppo reversibile

FILE NAME (EGP CODE): **GRE.EEC.D.99.IT.H.17168.00.039.00**

LOMBARDI CODE: **2021.0047.008-HM-CAB-DW-038**

enel Green Power

HGT Design & Execution

EGP VALIDATION

VALIDATED BY — Project Engineer: **G.RIPELLINO**

VERIFIED BY — Support Team: -

COLLABORATORS: -

CLASSIFICATION:	FORMAT:	SCALE:	PLOT SCALE:	SHEET:
Public	**A1**	**1:100**	**1:1**	**1** of **1**

UTILIZATION SCOPE: **Progetto Definitivo per Autorizzazione**

TITLE: **Stato di Progetto**
Edificio convertitore statico

EGP CODE

GROUP	FUNCTION	TYPE	ISSUER	COUNTRY	TEC.	PLANT	SYSTEM	PROGRESSIVE	REVISION
GRE	EEC	D	9 9 I	T	H	1 7 1 6 8	0 0 0	3 9	0 0

This document is property of Enel Green Power SpA. It is strictly forbidden to reproduce this document, in whole or in part, and to provide to others any related information without the previous written consent by Enel Green Power SpA.