KEY MAP

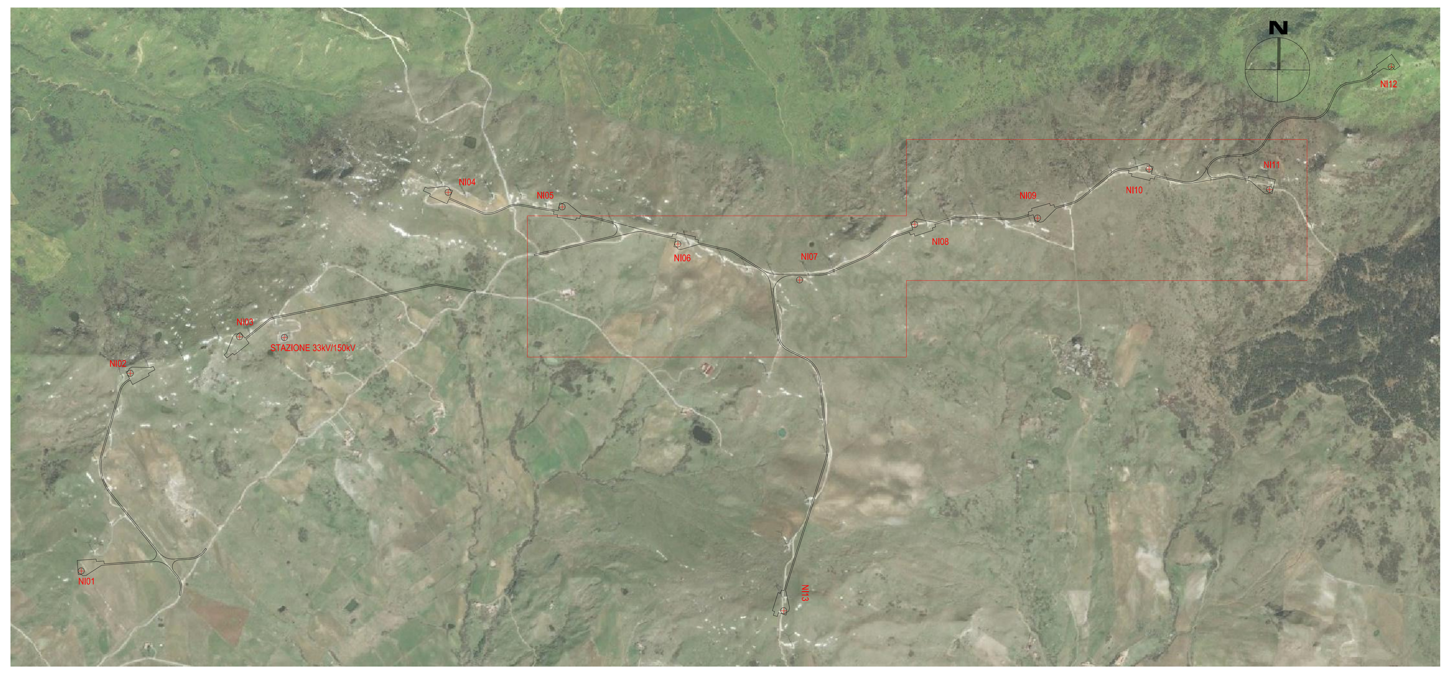

Tracciato - NI06-NI11
Sez. 1
Progr.: 0+000.00
Scala : 1:200
Q.Rif. : 1030.00

PROGRESSIVE TERRENO	-20.00 -19.05 -17.40 -16.37 -14.95 -13.68 -12.42 -10.37 -8.30 -6.73 -5.62 -4.10 -2.93 -1.64 1.48 2.55 4.22 5.59 7.09 9.21 10.51 11.76 13.20 15.82 17.52 18.57 19.98 20.00
QUOTE TERRENO	1039.63 1039.49 1039.25 1039.07 1038.79 1038.55 1038.33 1037.98 1037.63 1037.38 1037.20 1036.94 1036.76 1036.57 1036.40 1036.43 1036.48 1036.48 1036.42 1036.19 1035.87 1035.75 1035.64 1035.47 1035.11 1034.92 1034.76 1034.51 1034.51
DISTANZE PARZIALI TERRENO	1.65 1.42 1.28 1.17 1.21 1.38 1.62 1.64
PROGRESSIVE PROGETTO	-3.96 -3.50 -3.00 3.00 3.50 3.68
QUOTE PROGETTO	1036.92 1036.46 1035.86 1035.80 1035.74 1036.34 1036.51
DISTANZE PARZIALI PROGETTO	0.46 0.00 3.00 3.00 0.00

Tracciato - NI06-NI11
Sez. 2
Progr.: 0+100.00
Scala : 1:200
Q.Rif. : 1040.00

PROGRESSIVE TERRENO	-20.00 -19.42 -17.76 -16.02 -14.43 -13.34 -11.96 -10.65 -9.44 -7.48 -5.27 -3.74 -2.59 -1.12 1.25 2.43 3.86 5.48 6.54 8.16 9.97 12.18 13.54 14.75 16.23 18.70 20.00
QUOTE TERRENO	1050.23 1050.15 1049.91 1049.65 1049.40 1049.26 1049.10 1048.94 1048.79 1048.49 1048.18 1047.97 1047.77 1047.47 1047.17 1046.89 1046.65 1046.46 1046.36 1046.32 1046.32 1046.24 1045.82 1045.30 1044.80 1044.46 1044.01 1043.83
DISTANZE PARZIALI TERRENO	1.55 1.59 1.48 1.37 1.12 1.08 1.01 1.12 1.33 1.53 1.09
PROGRESSIVE PROGETTO	-5.21 -3.50 -3.00 3.00 3.50 3.65
QUOTE PROGETTO	1048.17 1046.46 1045.86 1045.80 1045.74 1046.34 1046.49
DISTANZE PARZIALI PROGETTO	1.71 0.00 3.00 3.00 0.00

Tracciato - NI06-NI11
Sez. 3
Progr.: 0+200.00
Scala : 1:200
Q.Rif. : 1040.00

PROGRESSIVE TERRENO	-20.00 -19.23 -18.11 -16.44 -14.78 -12.99 -11.45 -10.30 -8.96 -7.62 -6.47 -4.59 -2.80 -1.48 1.31 3.13 4.13 5.18 6.84 8.50 9.53 11.19 12.86 13.88 15.16 16.57 17.75 19.26 20.00
QUOTE TERRENO	1056.13 1055.95 1055.70 1055.35 1055.03 1054.70 1054.43 1054.30 1054.19 1054.24 1054.28 1054.29 1054.17 1053.91 1053.40 1052.86 1052.47 1052.29 1052.12 1051.88 1051.62 1051.46 1051.19 1050.94 1050.76 1050.50 1050.25 1050.05 1049.82 1049.71
DISTANZE PARZIALI TERRENO	1.46 1.54 1.54 1.46 1.28 1.04 1.02 1.03 1.02 1.03 1.03 1.27
PROGRESSIVE PROGETTO	-6.25 -3.00 3.00 10.57
QUOTE PROGETTO	1054.29 1055.86 1055.80 1055.74 1051.29
DISTANZE PARZIALI PROGETTO	3.25 0.00 3.00 3.00 0.00 7.57

Tracciato - NI06-NI11
Sez. 4
Progr.: 0+300.00
Scala : 1:200
Q.Rif. : 1060.00

PROGRESSIVE TERRENO	-20.00 -19.16 -18.02 -16.24 -15.13 -13.47 -11.81 -9.96 -8.48 -7.27 -5.96 -4.59 -3.49 -1.71 1.50 3.16 4.31 6.16 8.15 9.81 11.48 12.53 14.22 15.75 16.91 18.13 19.60 20.00
QUOTE TERRENO	1069.52 1069.41 1069.24 1068.94 1068.76 1068.50 1068.26 1068.01 1067.78 1067.57 1067.33 1067.02 1066.79 1066.42 1066.21 1066.00 1065.71 1065.50 1065.22 1064.90 1064.60 1064.44 1064.39 1064.43 1064.51 1064.53 1064.40 1064.05 1063.92
DISTANZE PARZIALI TERRENO	1.23 1.37 1.48 1.59 1.55 1.34 1.13 1.00 1.08 1.22
PROGRESSIVE PROGETTO	-3.91 -3.50 -3.00 3.00 4.23
QUOTE PROGETTO	1066.87 1066.45 1065.85 1065.79 1065.73 1065.51
DISTANZE PARZIALI PROGETTO	0.41 0.00 3.00 3.00 0.00 1.23

Tracciato - NI06-NI11
Sez. 5
Progr.: 0+400.00
Scala : 1:200
Q.Rif. : 1070.00

PROGRESSIVE TERRENO	-60.00 -59.91 -57.99 -56.39 -55.30 -53.74 -52.28 -51.19 -49.93 -48.17 -47.08 -45.42 -43.76 -41.87 -40.43 -39.18 -37.90 -36.49 -35.44 -33.73 -31.12 -29.68 -28.43 -27.13 -25.01 -23.06 -21.46 -20.37 -18.81 -17.35 -16.28 -14.99 -13.24 -12.16 -10.49 -8.83 -6.93 -5.50 -4.24 -2.97 -1.56 1.13 2.81 3.82 5.25 6.51 7.80 9.19 11.13 12.79 14.45 15.52 17.25 18.63 19.63 20.00
QUOTE TERRENO	1087.47 1087.46 1087.30 1087.18 1087.07 1086.91 1086.75 1086.65 1086.52 1086.32 1086.20 1086.05 1085.91 1085.76 1085.52 1085.34 1085.16 1085.08 1085.02 1084.87 1084.70 1084.66 1084.60 1084.54 1084.40 1084.25 1084.12 1084.02 1083.90 1083.77 1083.69 1083.56 1083.37 1083.21 1082.97 1082.67 1082.19 1081.81 1081.52 1081.23 1081.03 1080.88 1080.82 1080.64 1080.55 1080.40 1080.25 1080.09 1079.91 1079.64 1079.45 1079.25 1079.13 1078.91 1078.80 1078.74 1078.67
DISTANZE PARZIALI TERRENO	1.19 1.12 1.18 1.30 1.44 1.64 1.62 1.38 1.21 1.13 1.17 1.28 1.43 1.13 1.63 1.39 1.22 1.14
PROGRESSIVE PROGETTO	-52.04 -51.02 -50.27 -49.58 -47.15 -44.73 -44.09 -42.01 -41.32 -40.81 -39.05 -37.97 -36.14 -34.62 -33.78 -33.27 -31.83 -31.13 -30.39 -29.24 -28.74 -28.02 -27.49 -26.67 -26.14 -25.41 -24.54 -24.03 -22.43 -21.84 -21.19 -20.57 -20.04 -19.52 -18.54 -17.93 -17.28 -16.31 -14.68 -14.07 -13.37 -12.86 -12.27 -11.63 -10.87 -10.24 -9.27 -8.74 -7.93 -6.60 -4.53 -3.49 3.00 3.50 7.32
QUOTE PROGETTO	1086.76 1085.67 1085.37 1085.37 1085.35 1084.62 1084.42 1083.79 1083.65 1083.51 1082.99 1082.78 1082.27 1081.97 1081.74 1081.59 1081.34 1081.13 1080.92 1080.74 1080.60 1080.40 1080.29 1080.12 1080.03 1079.86 1079.69 1079.59 1079.30 1079.16 1079.04 1078.81 1078.71 1078.62 1078.48 1078.40 1078.30 1078.16 1077.93 1077.84 1077.75 1077.67 1077.59 1077.50 1077.39 1077.29 1077.16 1077.08 1076.97 1076.77 1076.46 1076.32 1075.79 1075.73 1076.33 1080.16
DISTANZE PARZIALI PROGETTO	0.78 0.00 0.39 2.43 2.09 0.64 2.08 0.69 0.51 1.76 0.96 1.47 1.16 1.31 0.70 0.66 1.15 0.51 0.50 1.11 0.80 0.52 1.21 0.77 0.63 0.67 0.53 1.33 2.06 0.61 3.49 3.00 0.00 3.82

REV.	DATE	DESCRIPTION	PREPARED	CHECKED	APPROVED
01	2020.09.04	Integrati commenti	M.Terzi	N.Novati	L.Lavazza
00	2020.07.03	Prima Emissione	M.Terzi	N.Novati	L.Lavazza

LAVAZZA LUCA ORDINE DEGLI INGEGNERI DELLA PROVINCIA DI VARESE Ingegnere 05.03.2021 09:28:23 UTC

CONTRACTOR'S LOGO: Stantec

PROJECT: INTEGRALE RICOSTRUZIONE DELL'IMPIANTO EOLICO DI NICOSIA

FILE NAME: GRE.EEC.D.73.IT.W.12420.15.001.01 - Layout Strade

CLASSIFICATION:	FORMAT:	SCALE:	PLOT SCALE:	SHEET:
PUBLIC	A0	1:200	1:1	23 di / of 38

enel Green Power
Engineering & Construction

UTILIZATION SCOPE: BASIC DESIGN

TITLE: LAYOUT STRADE
NI06 - NI11 - PISTA DI ACCESSO E PIAZZOLA
Sezioni

EGP VALIDATION

VALIDATED BY	Iaciofano
VERIFIED BY	Sabatino
COLLABORATORS	-

EGP CODE

GROUP	FUNCTION	TYPE	ISSUER	COUNTRY	TEC.	PLANT	SYSTEM	PROGRESSIVE	REVISION
GRE	EEC	D	73	IT	W	12420	15	001	01

This document is property of Enel Green Power SpA. It is strictly forbidden to reproduce this document, in whole or in part, and to provide to others any related information without the previous written consent by Enel Green Power SpA.