VISTA GENERALE PERCORSI scala 1: 50 000

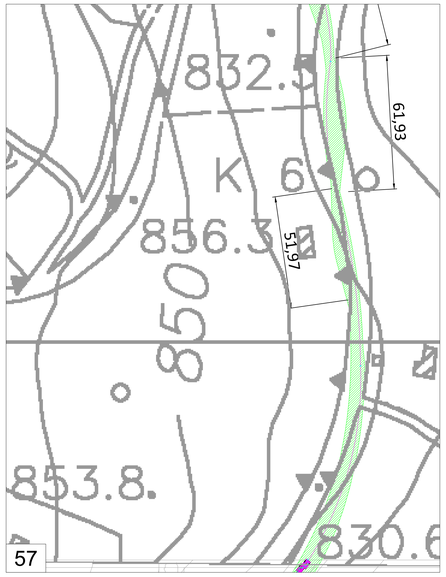

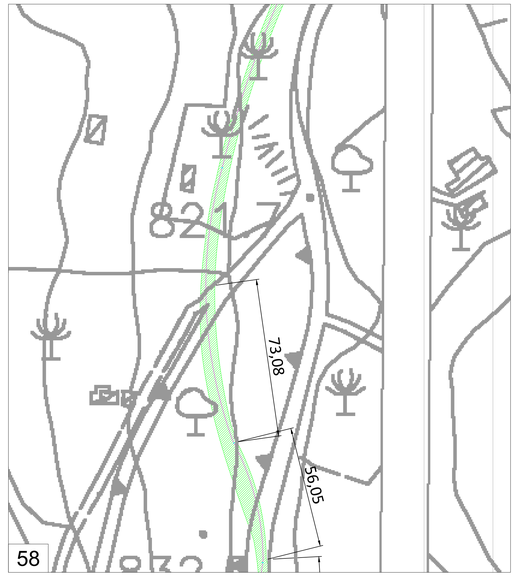

PERCORSO DA SP8 A NICOSIA - INGRANDIMENTI scala 1: 100

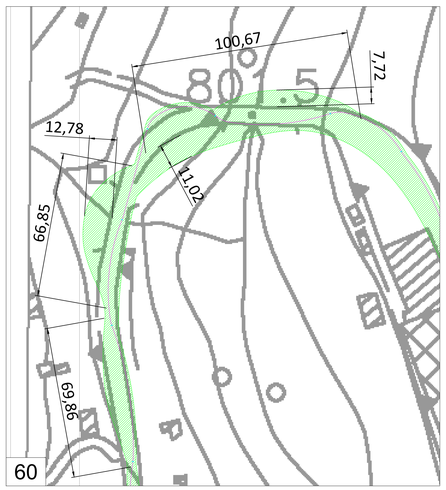

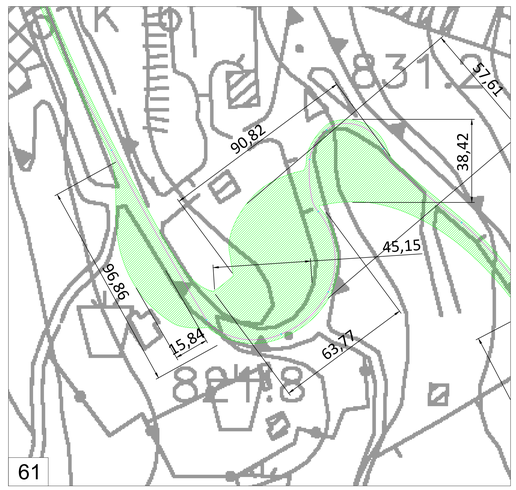

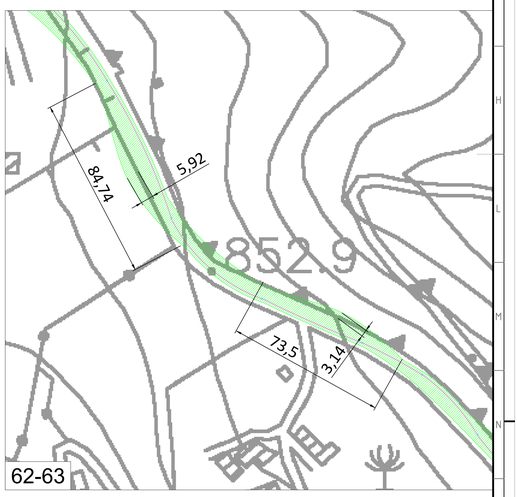

PERCORSO DA SP8 A NICOSIA - INGRANDIMENTI scala 1: 100

SEZIONI TIPICHE scala 1:100

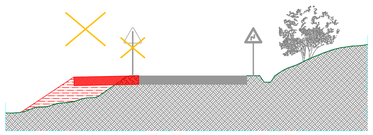

ALLARGAMENTO TIPO SEDE STRADALE
LATO VALLE

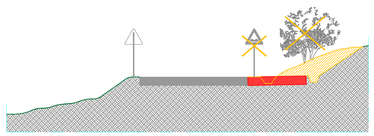

ALLARGAMENTO TIPO SEDE STRADALE
LATO MONTE

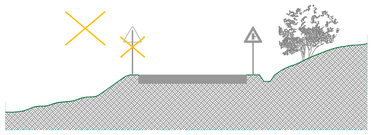

AREA DA RENDERE LIBERA
LATO VALLE

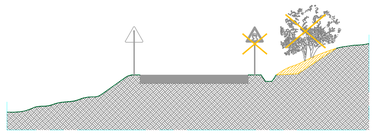

AREA DA RENDERE LIBERA
LATO MONTE

REV.	DATE	DESCRIPTION	PREPARED	CHECKED	APPROVED
00	22/02/2021	Prima emissione	M.Arifosso	Luca Lavazza	Luca Lavazza

CONTRACTOR'S LOGO: Stantec

PROJECT: INTEGRALE RICOSTRUZIONE DELL'IMPIANTO EOLICO DI NICOSIA

FILE NAME: GRE.EEC.D.73.IT.W.12420.15.006.00-Interventi su viabilità esistente-Parte3

CLASSIFICATION: PUBLIC | FORMAT: A0 | SCALE: 1:100 | PLOT SCALE: 1:1 | SHEET: 2 di / of 4

UTILIZATION SCOPE: BASIC DESIGN

TITLE: Interventi su viabilità esistente - Parte 3 di 6

Engineering & Construction
EGP VALIDATION
VALIDATED BY: Iaciofano
VERIFIED BY: Sabatino
COLLABORATORS: Sabatino

EGP CODE

GROUP	FUNCTION	TYPE	ISSUER	COUNTRY	TEC	PLANT	SYSTEM	PROGRESSIVE	REVISION
GRE	EEC	D	7 3	I T	W	1 2 4 2 0 1 5	0 0 5	0 0	0

The document is property of Enel Green Power SpA. It is strictly forbidden to reproduce this document, in whole or in part, and to provide to others any added information without the previous written consent by Enel Green Power SpA.