Pianta

(1 : 100)

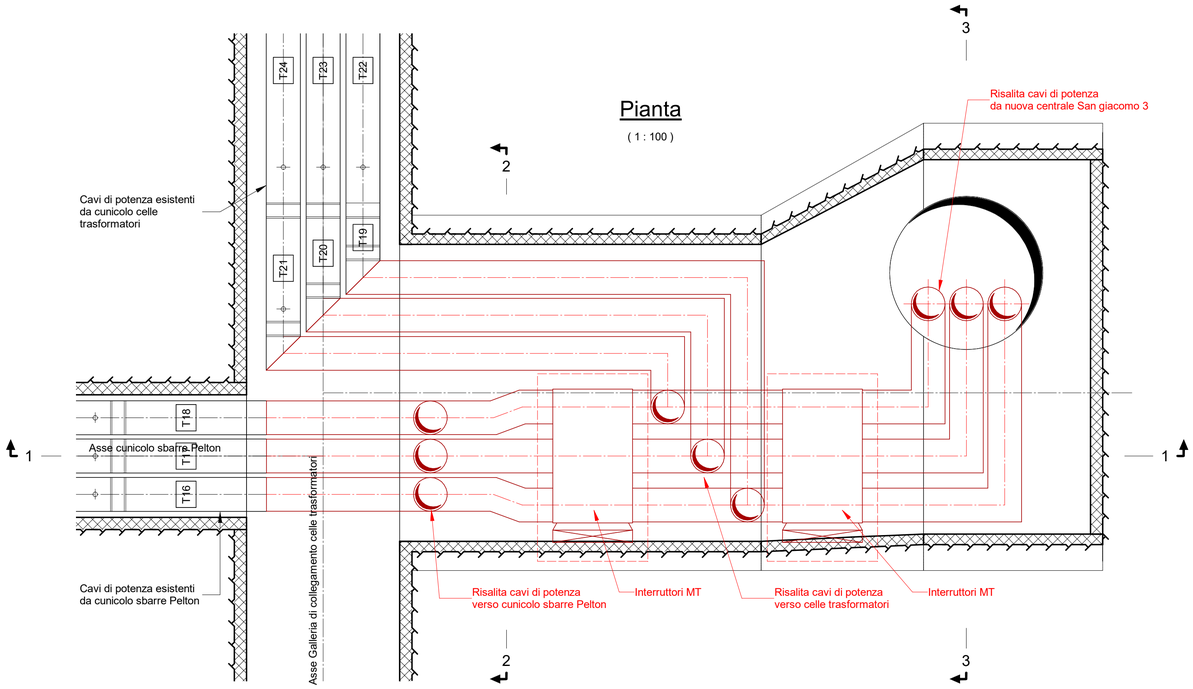

Sezione 3-3

(1 : 100)

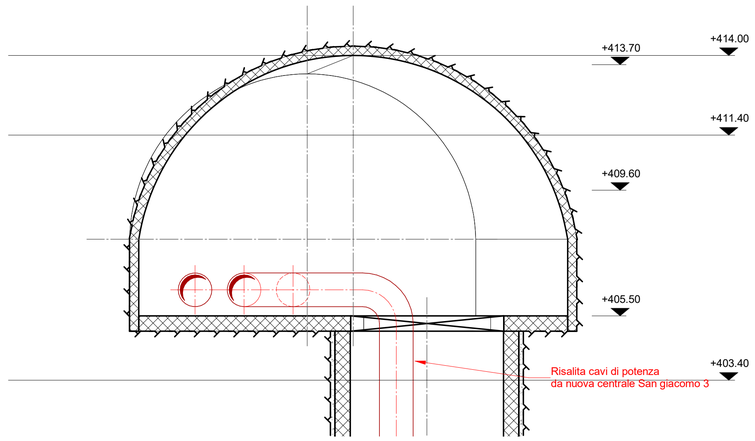

Vista 3D

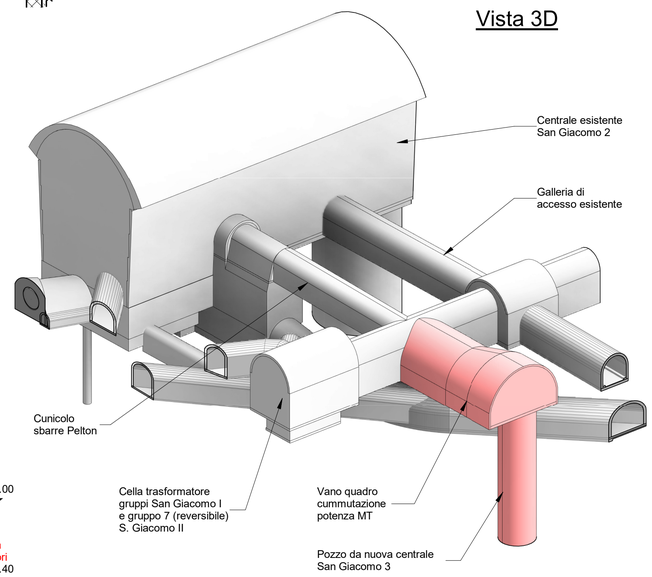

1:100 (A1)

0 1000 5000 10000 mm

Sezione 1-1

(1 : 100)

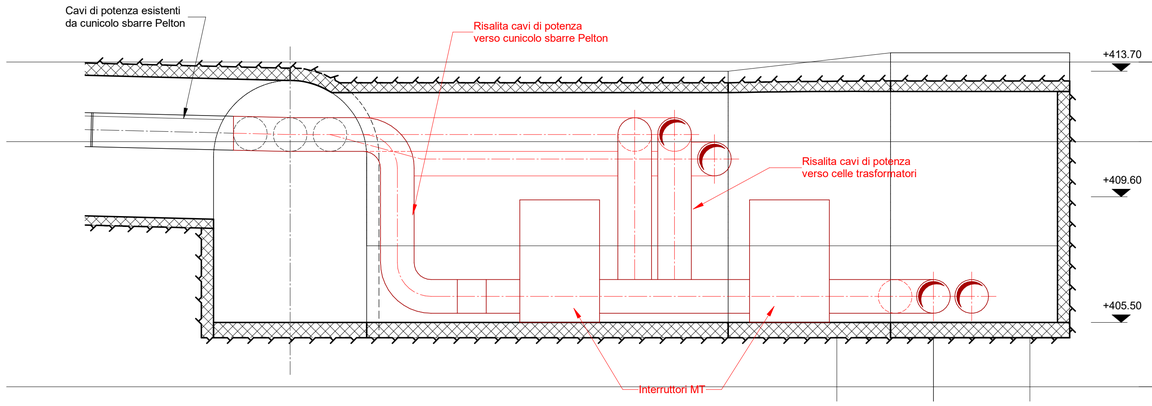

Sezione 2-2

(1 : 100)

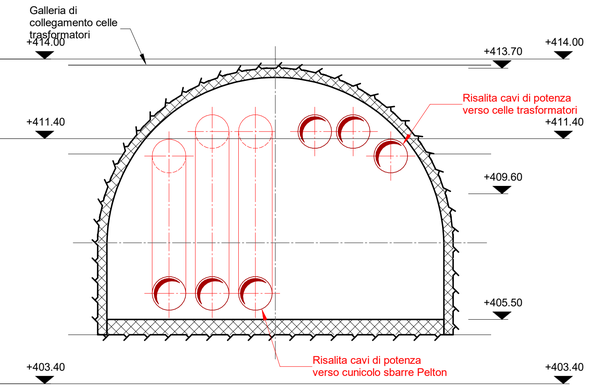

Legenda:

- Stato di fatto
- Nuova costruzione
- Demolizione
- Calcestruzzo armato
- Calcestruzzo di livellamento
- Linea della roccia

REV.	DATE	DESCRIPTION	PREPARED	CHECKED	APPROVED
00	05/08/2022	Emissione per revisione cliente	J.Machuca	F.Maugliani / C.Piccinin	M.Braghini

CONTRACTOR'S LOGO: Lombardi

PROJECT:

CENTRALE DI SAN GIACOMO III
INSTALLAZIONE DI NUOVO GRUPPO DI POMPAGGIO

FILE NAME (EGP CODE): **GRE.EEC.D.99.IT.H.17170.00.044.00**

LOMBARDI CODE: **2021.0047.009-HM-CAB-DW-043**

enel Green Power

HGT Design & Execution

EGP VALIDATION

CLASSIFICATION: **Public**	FORMAT: **A1**	SCALE: **1:100**	PLOT SCALE: **1:1**	SHEET: **1** of **1**	
UTILIZATION SCOPE: **Progetto Definitivo per Autorizzazione**	TITLE: **Stato di Progetto Vie cavi di potenza Pianta e sezioni**				

VALIDATED BY	Project Engineer: **P. Viganoni**	
VERIFIED BY	Support Team: -	
COLLABORATORS	-	

EGP CODE

GROUP	FUNCTION	TYPE	ISSUER	COUNTRY	TEC.	PLANT	SYSTEM	PROGRESSIVE	REVISION
GRE	EEC	D	9 9 I	T	H	1 7 1 7 0	0 0	0 4 4	0 0

This document is property of Enel Green Power SpA. It is strictly forbidden to reproduce this document, in whole or in part, and to provide to others any related information without the previous written consent by Enel Green Power SpA.