PROSPETTI DELL'IMPIANTO - LOTTI 3 e 4

Prospetto OVEST

Scala 1:1.500

Prospetto EST

Scala 1:1.500

Prospetto NORD

Scala 1:1.000

Prospetto SUD

Scala 1:1.000

INQUADRAMENTO DEL SITO

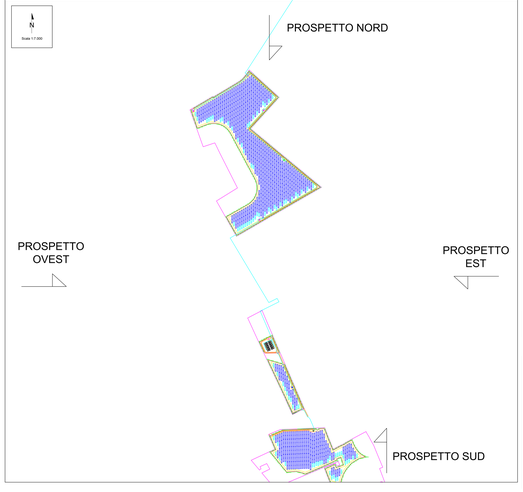

LEGENDA

- Recinzione impianto FV
- Viabilità di progetto
- Cancello di accesso
- Strutture 2x15
- Strutture 2x30
- Container BESS - 5 MWh
- Cavidotto MT
- Transformation Units
- Cabina di raccolta
- Cabina scada
- Fascia di mitigazione arbustiva
- PCS 2MVA

Vito Bretti
16.02.2023
16:11:27
GMT+00:00

NOTE

REV.	DATE	DESCRIPTION	PREPARED	CHECKED	APPROVED
00	07/02/2023	Emissione Definitiva	A.Gelmini	L.Lisa	V.Bretti
			L.Lisa	A.Gelmini	V.Bretti

PROJECT:
Progetto di un impianto agrivoltaico della potenza complessiva di 103.314,00 kWp con sistema di accumulo integrato di 20 MWh, da realizzare in località Posta Rossa. Da realizzare nei Comuni di Foggia, Manfredonia (FG) e Zapponeta (FG)

FILE NAME:
FOGLIONA TAV-028-00_PROSPETTI DELL'IMPIANTO - LOTTI 3 E 4.DWG

CLIENT/OWNER: *Foggia Solar S.r.l.*

CLASSIFICATION: Company | FORMAT: - | SCALE: VARIE | PLOT SCALE: 1:1 | SHEET: 2 di/of 3

TITLE: **Prospetti dell'impianto**

CLIENT VALIDATION

DRAWN BY:
CHECKED BY:
VALIDATED BY:

UTILIZATION SCOPE: Basic Design

CLIENT CODE: FOM | ENG | TAV | 028 | 00

This document is property of Foggia Solar S.r.l. It is strictly forbidden to reproduce the content, in whole or in part, and to provide it to other, not authorized parties, without the written consent of Foggia Solar S.r.l.