Pianta fondazione indiretta aerogeneratore

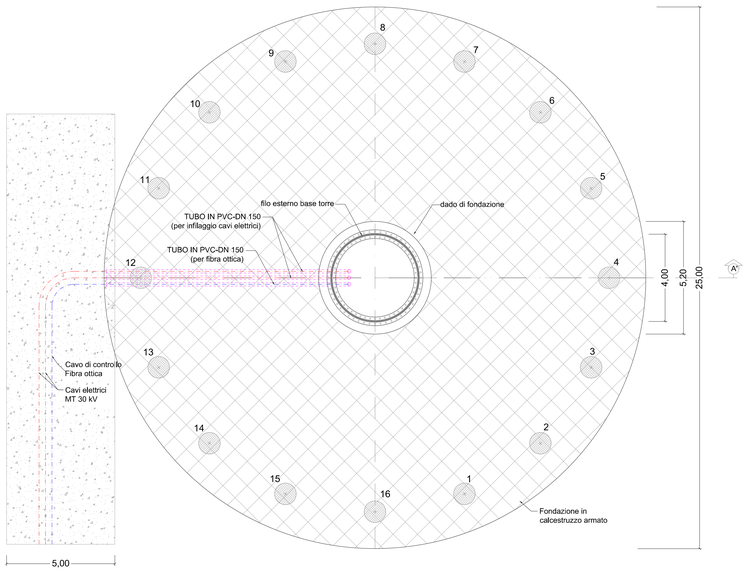

Pianta - Palificata fondazione indiretta

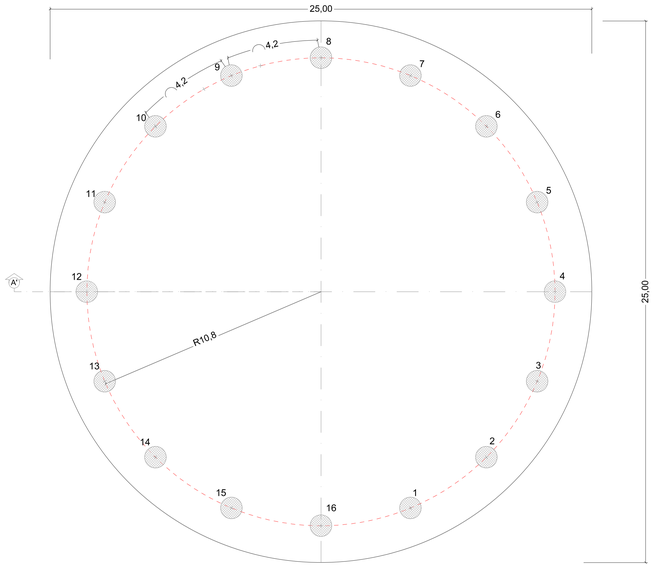

SEZIONE A - A'

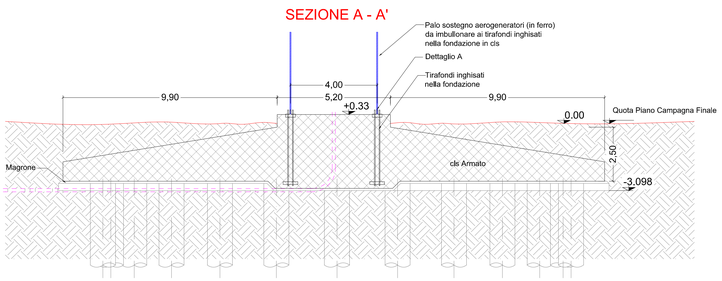

Pianta - Fondazione diretta aerogeneratore

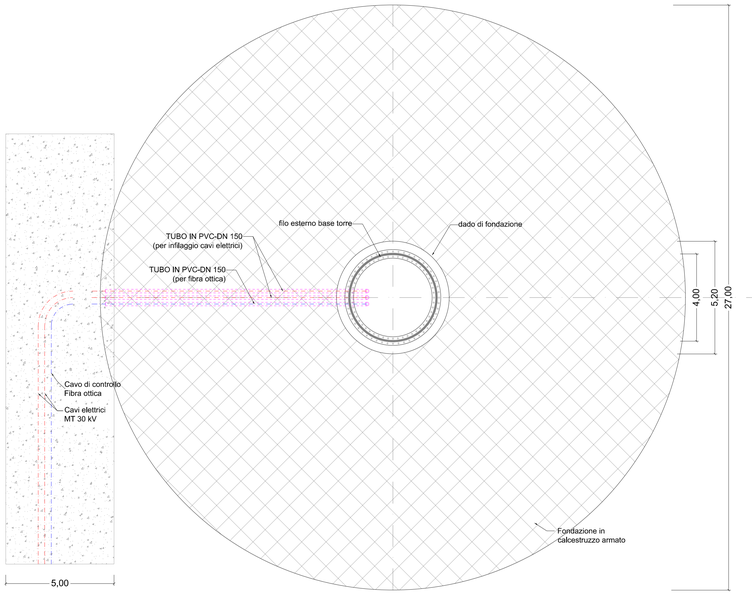

SEZIONE B - B'

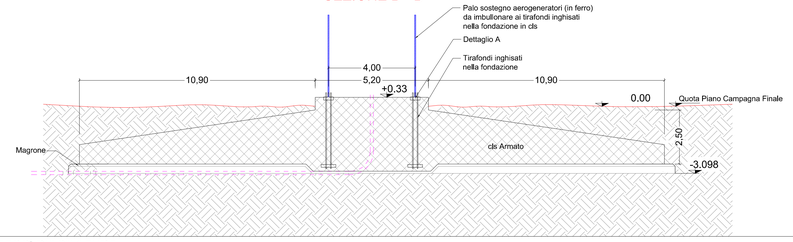

DETTAGLIO A

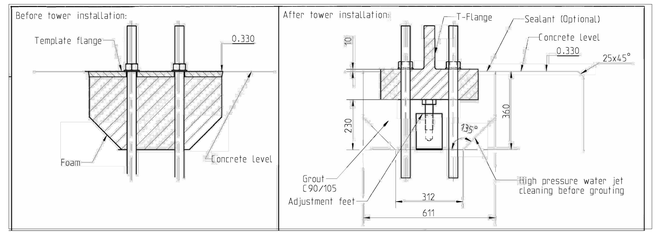

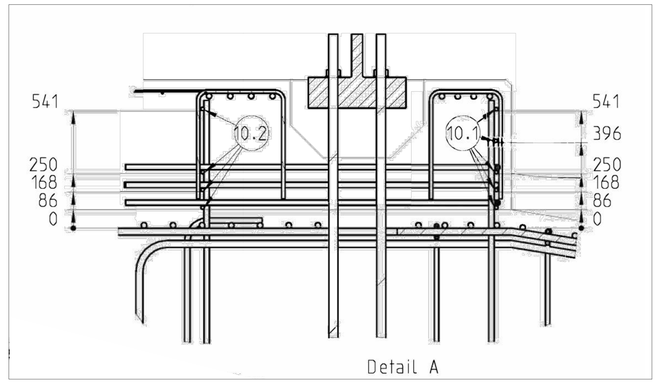

DETTAGLIO POSA FERRI D'ARMATURA

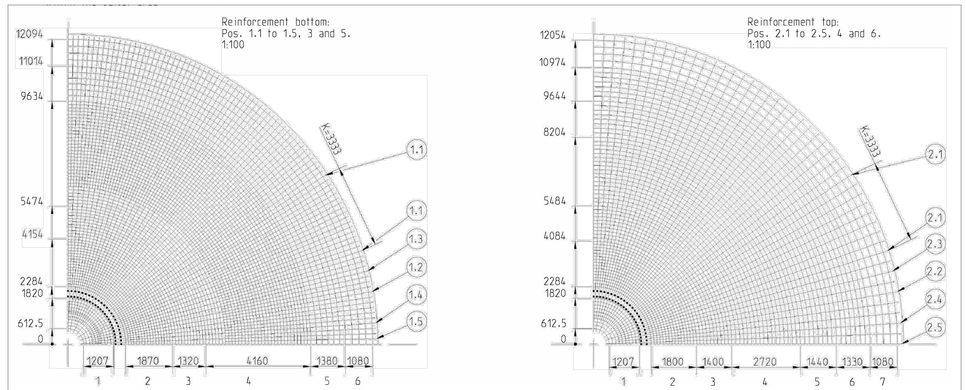

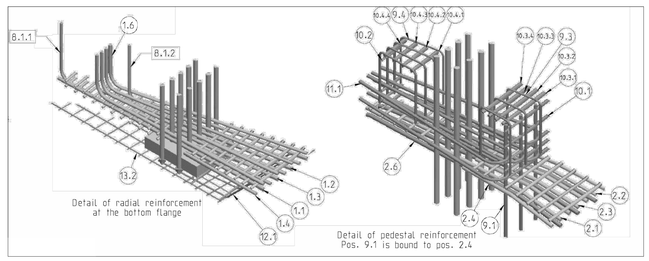

COMMITTENTE
ENGIE TREXENTA SRL
P.Iva: 12367510968
Via Chiese 72, Milano 20126

STEFANO SCAZZOLA
24.04.2023 08:32:24
GMT+01:00

STUDIO DI PROGETTAZIONE
SCM Ingegneria S.r.l.
Via C. del Croix, 55 - 72022 - Latiano (BR)

Dott. Ing. Daniele CAVALLO n° 1239 Sezione A Settore civile e ambientale

REV.	DATE	DESCRIPTION	CC BY	OC CHD	PL APP.
0	Apr-23	EMESSO PER ITER AUTORIZZATIVO			

REVISIONS

Impianto per la produzione di energia elettrica da fonte eolica di potenza pari a 42 MW denominato "Marmilla"
Comuni di Villanovaforru, Sardara, Sanluri e Furtei (SU)

PROGETTO DEFINITIVO IMPIANTO EOLICO ED OPERE CONNESSE

OBJECT:
Tav.18
Tipico fondazione aerogeneratore

APPROVED FOR CONSTRUCTION
DWG. REV. DATE
SIGNATURE
ORDER N°
SUPPLIER
CONTRACT N°
SUBPROJECT CODE:
THIS DWG. SUPERSEDED BY
THIS DWG. SUPERSEDES
FW. DWG N°
SHEET OF
SCALE Varie
REV.
A0
CAD FILE NAME:

THIS DRAWING IS THE PROPERTY OF ENGIE TREXENTA SRL AND IS LENT WITH-OUT CONSIDERATION OTHER THAN THE BORROWER'S AGREEMENT THAT IT SHALL NOT BE REPRODUCED COPIED LENT OR DISPOSED OF DIRECTLY OR INDIRECTLY, NOR USED FOR ANY PURPOSE OTHER THAN THAT FOR WHICH IT IS SPECIFICALLY FURNISHED THE APPARATUS SHOWN IN THE DRAWING IS COVERED BY PATENTS.