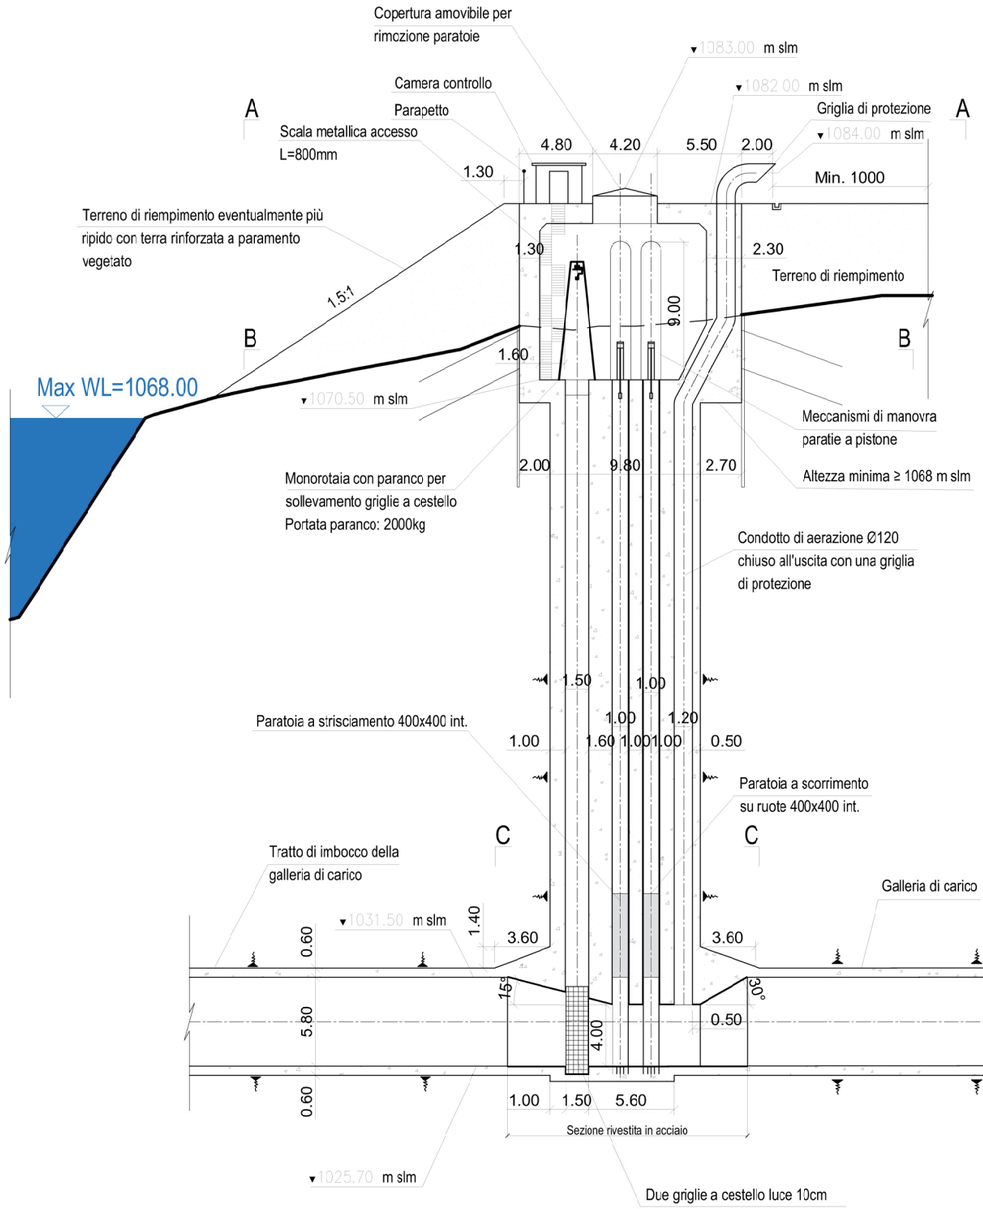

SEZIONE DEL POZZO PARATOIE

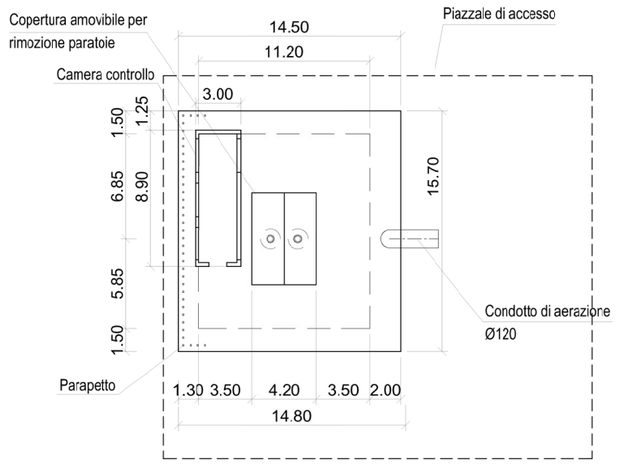

PIANTA SUPERIORE DEL POZZO PARATOIE

SEZIONE A-A

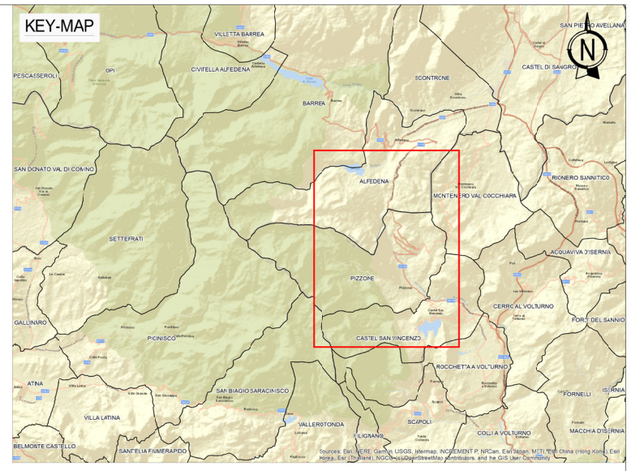

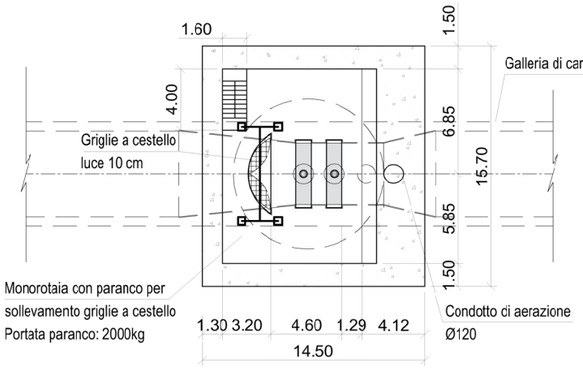

PIANTA SUPERIORE DEL POZZO PARATOIE

SEZIONE B-B

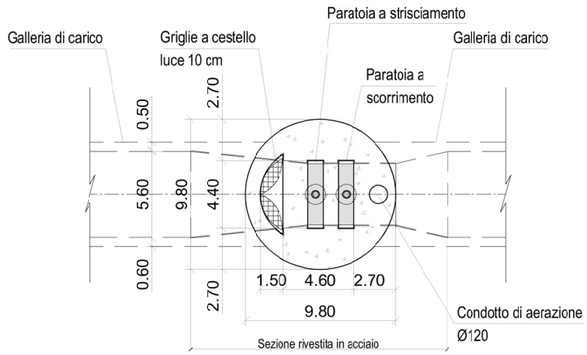

SEZIONE C-C

Firmato digitalmente da:
SEMBENELLI GIUSEPPE
INGEGNERE
Firmato il 2023/01/16 12:38
Seriale Certificato: 105857390550842203861990688811875978585
Valido dal 25/03/2021 al 24/03/2024
ArubaPEC S.p.A. NG CA 3

0 10 20 30 40 50 m

ORDINE APPARTENENZA				Ingegnere
PROVINCIA/REGIONE				Verona
NUM. MATRICOLA				1542
00	29-11-22	REVISIONE	R. Pirola	G. Panni	G. Sembenelli
REV.	DATE	DESCRIPTION	PREPARED	CHECKED	APPROVED

CONTRACTOR'S LOGO: Stantec

PROJECT: IMPIANTO IDROELETTRICO DI PIZZONE II

FILE NAME: GRE.EEC.D.14.IT.H.16071.00.087.00

enel Green Power

HGT Design & Execution

EGP VALIDATION

VALIDATED BY	F. TORASSO
VERIFIED BY	-
COLLABORATORS	-

CLASSIFICATION:	FORMAT:	SCALE:	PLOT SCALE:	SHEET:
PUBLIC	A1	1:200	1:1	1 of 1

UTILIZATION SCOPE: Progetto Definitivo per Autorizzazione

TITLE: VIE D'ACQUA

POZZO PARATOIE DI MONTE - PIANTE E SEZIONI

EGP CODE

GROUP	FUNCTION	TYPE	ISSUER	COUNTRY	TEC.	PLANT	SYSTEM	PROGRESSIVE	REVISION
GRE	EEC	D	14	IT	H	16071	00	08700	

This document is property of Enel Green Power SpA. It is strictly forbidden to reproduce this document, in whole or in part, and to provide to others any related information without the previous written consent by Enel GreenPower SpA.