AREA ON SHORE- INQUADRAMENTO SU AREE DEMANIALI

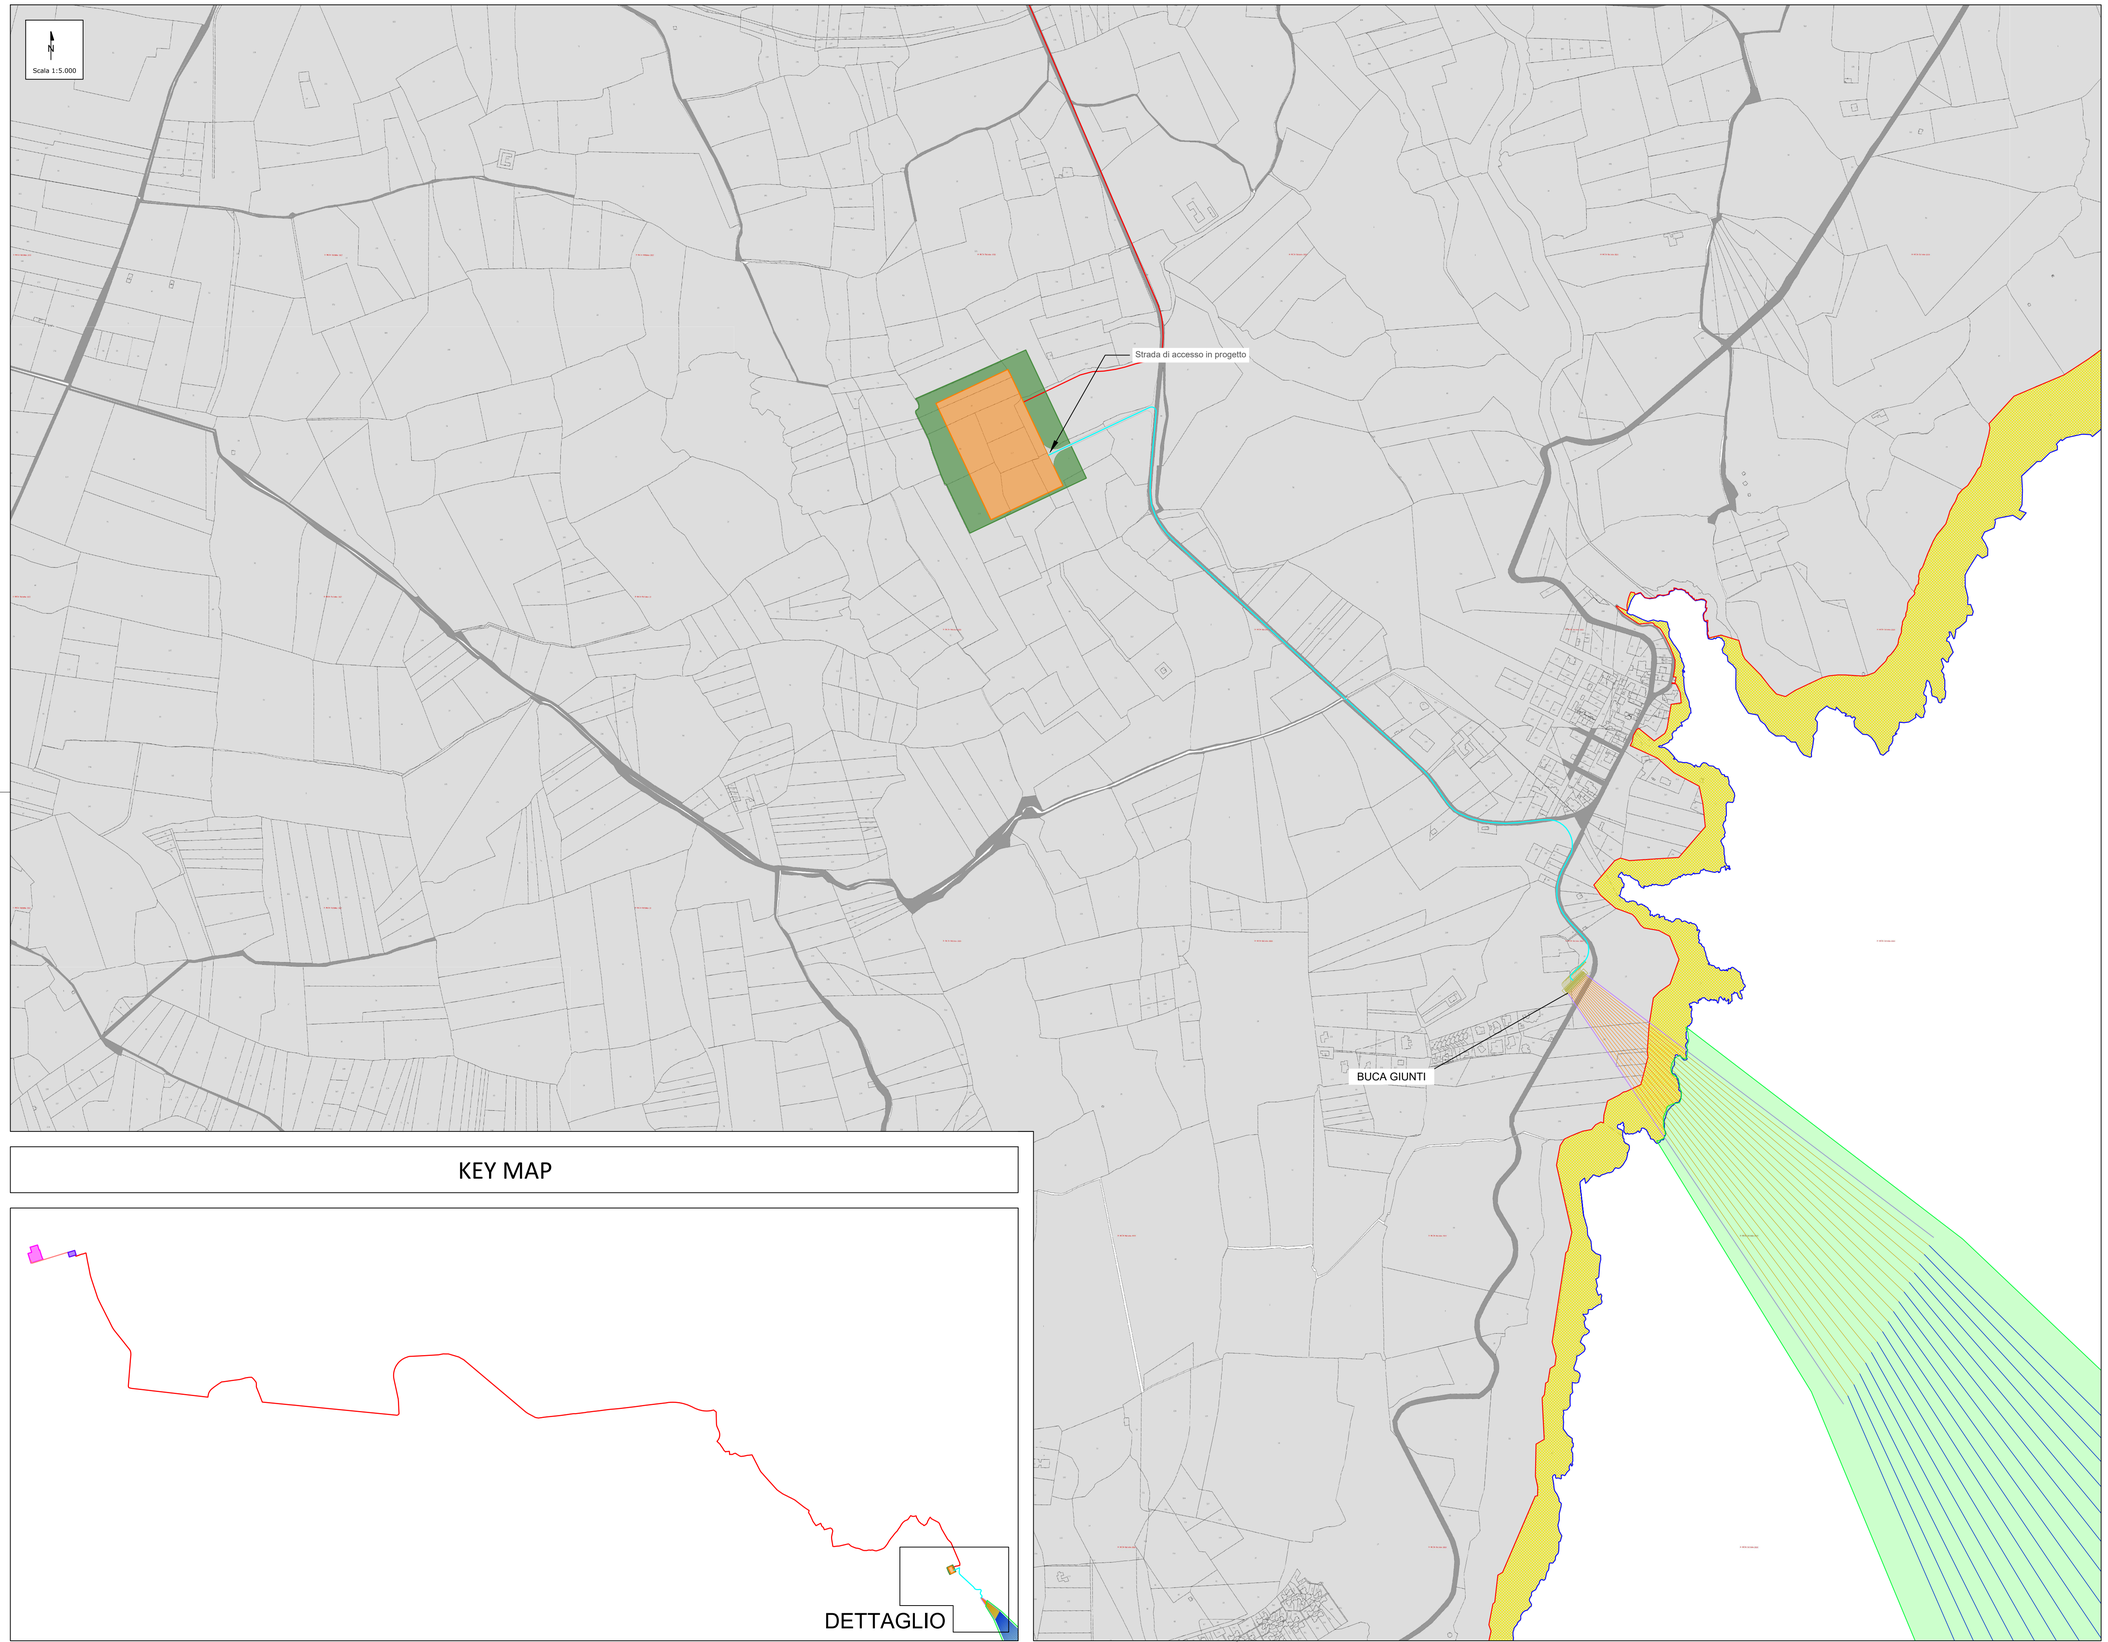

LEGENDA

- PUNTO DI GIUNZIONE
- CAVO INTERRATO 66 KV LATO TERRA
- CAVO UTENZA 66 KV - LATO MARE
- CAVO SPARES
- FASCIO DI POSA DEI CAVI LATO MARE
- DIVIDENTE DEMANIALE
- LINEA COSTA
- FASCIA DEMANIALE CATASTALE

Fonte: https://www.sid.mit.gov.it

KEY MAP

REV.	DATE	DESCRIPTION	PREPARED	CHECKED	APPROVED
00	15/10/2023	EMISSIONE DEFINITIVA	A. Fata	L. Saccino	V. Bonfiti

CEBAT

PROJECT: Progetto di fattibilità tecnico economica per la realizzazione del Parco Eolico Offshore: Odra.

FILE NAME: ODR.ENG.TAV.027.00_AREA ON SHORE - INQUADRAMENTO SU AREE DEMANIALI.DWG

OWNER'S ENG: Odra Energia Parco Eolico Marino

CLASSIFICATION:	FORMAT:	SCALE:	PLOT SCALE:	SHEET:
Final issue	A1	1:5.000	1:1	1 di/of 1

TITLE: AREA ON SHORE - INQUADRAMENTO SU AREE DEMANIALI

CLIENT VALIDATION

VALIDATED BY:	KB
VERIFIED BY:	MS
COLLABORATORS:	DM

UTILIZATION SCOPE: Supporto SIA

CLIENT CODE

IMP	GROUP	DOC	PROGRESSIVE	REVISION
ODR	ENG	TAV	027	00

The document is property of Odra Energia S.r.l. It is strictly forbidden to reproduce the document, in whole or in part, and to provide to others any related information without the previous written consent by Odra Energia S.r.l.