SEZIONI - Scala 1:200

Tracciato - CVT_E8
Sez. 9
Progr.: 0+800.00
Scala : 1:2000
Q.Rif. : 740.00

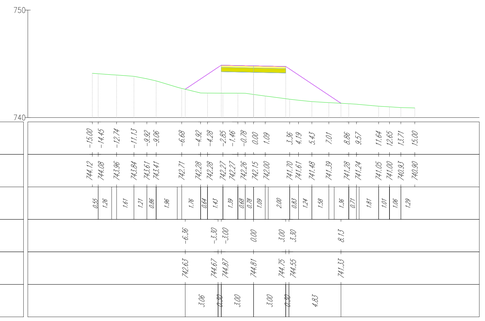

Tracciato - CVT_E8
Sez. 12
Progr.: 1+100.00
Scala : 1:2000
Q.Rif. : 720.00

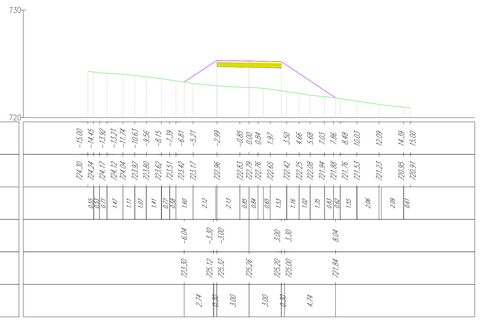

Tracciato - CVT_E8
Sez. 15
Progr.: 1+400.00
Scala : 1:2000
Q.Rif. : 710.00

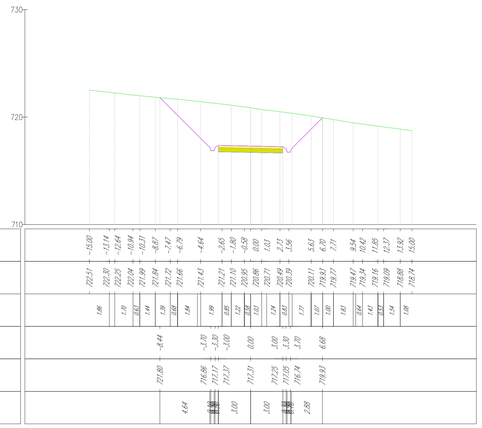

Tracciato - CVT_E8
Sez. 10
Progr.: 0+900.00
Scala : 1:2000
Q.Rif. : 730.00

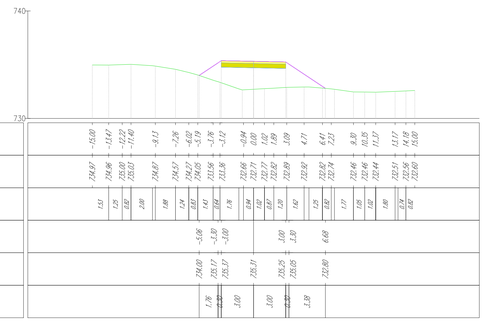

Tracciato - CVT_E8
Sez. 13
Progr.: 1+200.00
Scala : 1:2000
Q.Rif. : 710.00

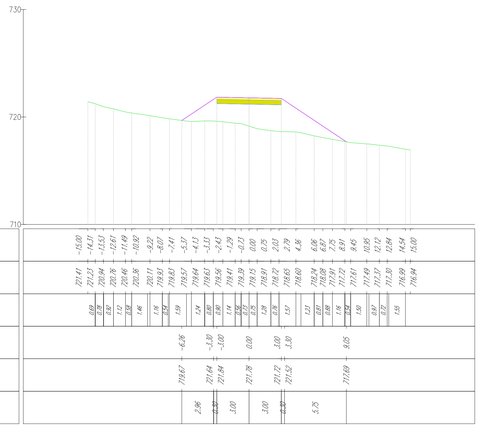

Tracciato - CVT_E8
Sez. 16
Progr.: 1+500.00
Scala : 1:2000
Q.Rif. : 710.00

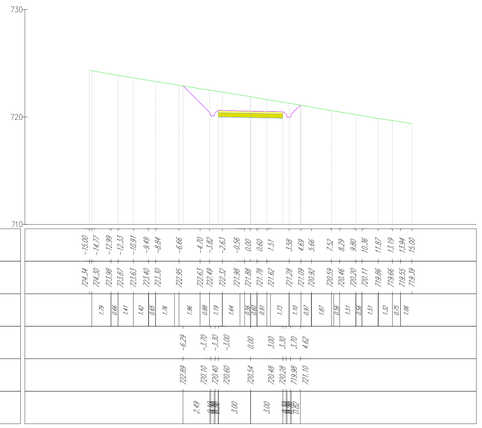

Tracciato - CVT_E8
Sez. 11
Progr.: 1+000.00
Scala : 1:2000
Q.Rif. : 720.00

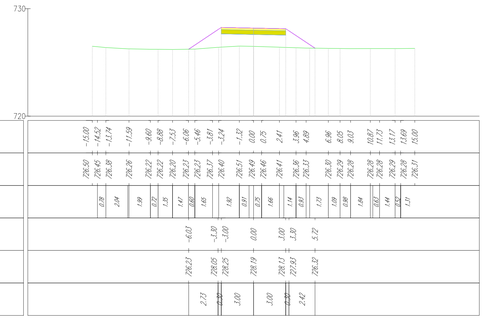

Tracciato - CVT_E8
Sez. 14
Progr.: 1+300.00
Scala : 1:2000
Q.Rif. : 710.00

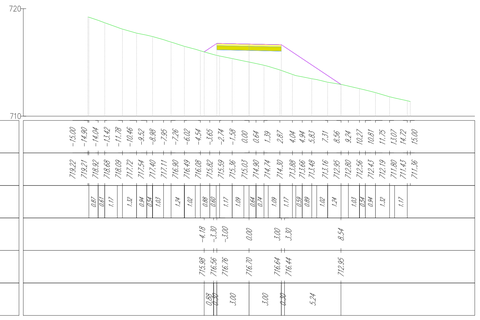

Tracciato - CVT_E8
Sez. 17
Progr.: 1+600.00
Scala : 1:2000
Q.Rif. : 710.00

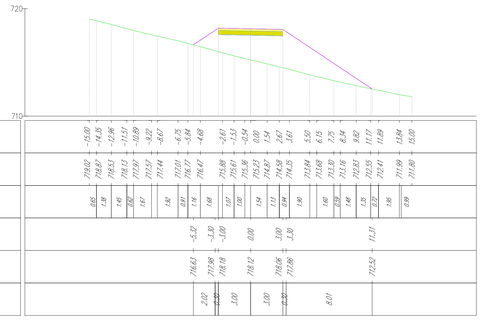

KEY MAP

REV.	DATE	DESCRIPTION	PREPARED	CHECKED	APPROVED
00	2021.02.19	Prima emissione	M.Terzi	N.Novali	P. Polinelli

Firmato da Emanuele Stalfiari Data: 13/09/2021 11:27:27 CEST

CONTROL/VERIFICADO

Stantec

PROJECT: **IMPIANTO EOLICO CALTAVUTURO ESTENSIONE**

FILE NAME: **GRE.EEC.D.73.IT.W.14362.15.009.00 - Layout strade**

Enel Green Power Solar Energy

Engineering & Construction

EGP VALIDATION

VALIDATED BY	**Iaciofano**
VERIFIED BY	**Sabatino**
COLLABORATORI	**Bellorini**

CLASSIFICATION:	FORMAT:	SCALE:	PLOT SCALE:	SHEET:
PUBLIC	**A0**	**1:200**	**1:1**	**6** di/of **12**

UTILIZATION SCOPE: **BASIC DESIGN**

TITLE: **CVT_E8 - PISTA DI ACCESSO E PIAZZOLA**
Sezioni

EGP CODE

GROUP	FUNCTION	TYPE	ISSUER	COUNTRY	TEC	PLANT	SYSTEM	PROGRESSIVE	REVISION
GRE	EEC	D	7 3	I T	W	1 4 3 6 2	1 5 0	0 9 0	0 0

This document is property of Enel Green Power Solar Energy SrL It is strictly forbidden to reproduce this document, in whole or in part, and to provide to others any related information without the previous written consent by Enel Green Power Solar Energy SrL