
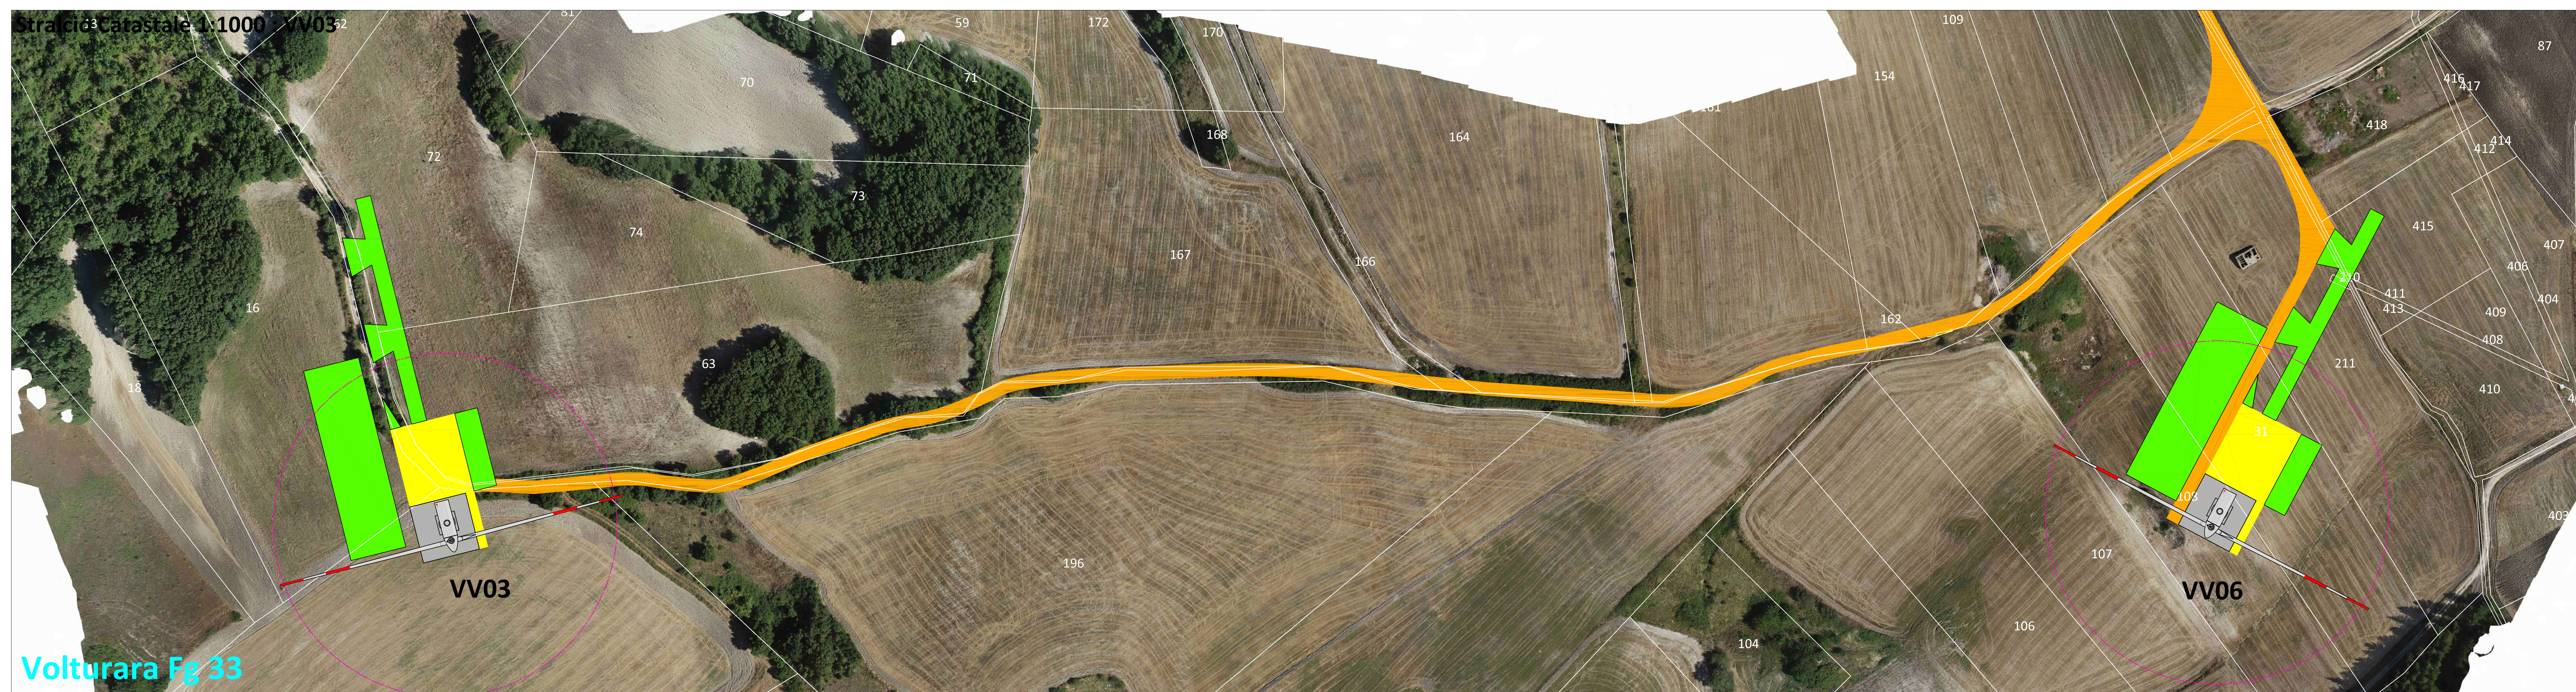


[illegible]




Volturara Fg 33

Stralcio CTR 1:1000 : VV03

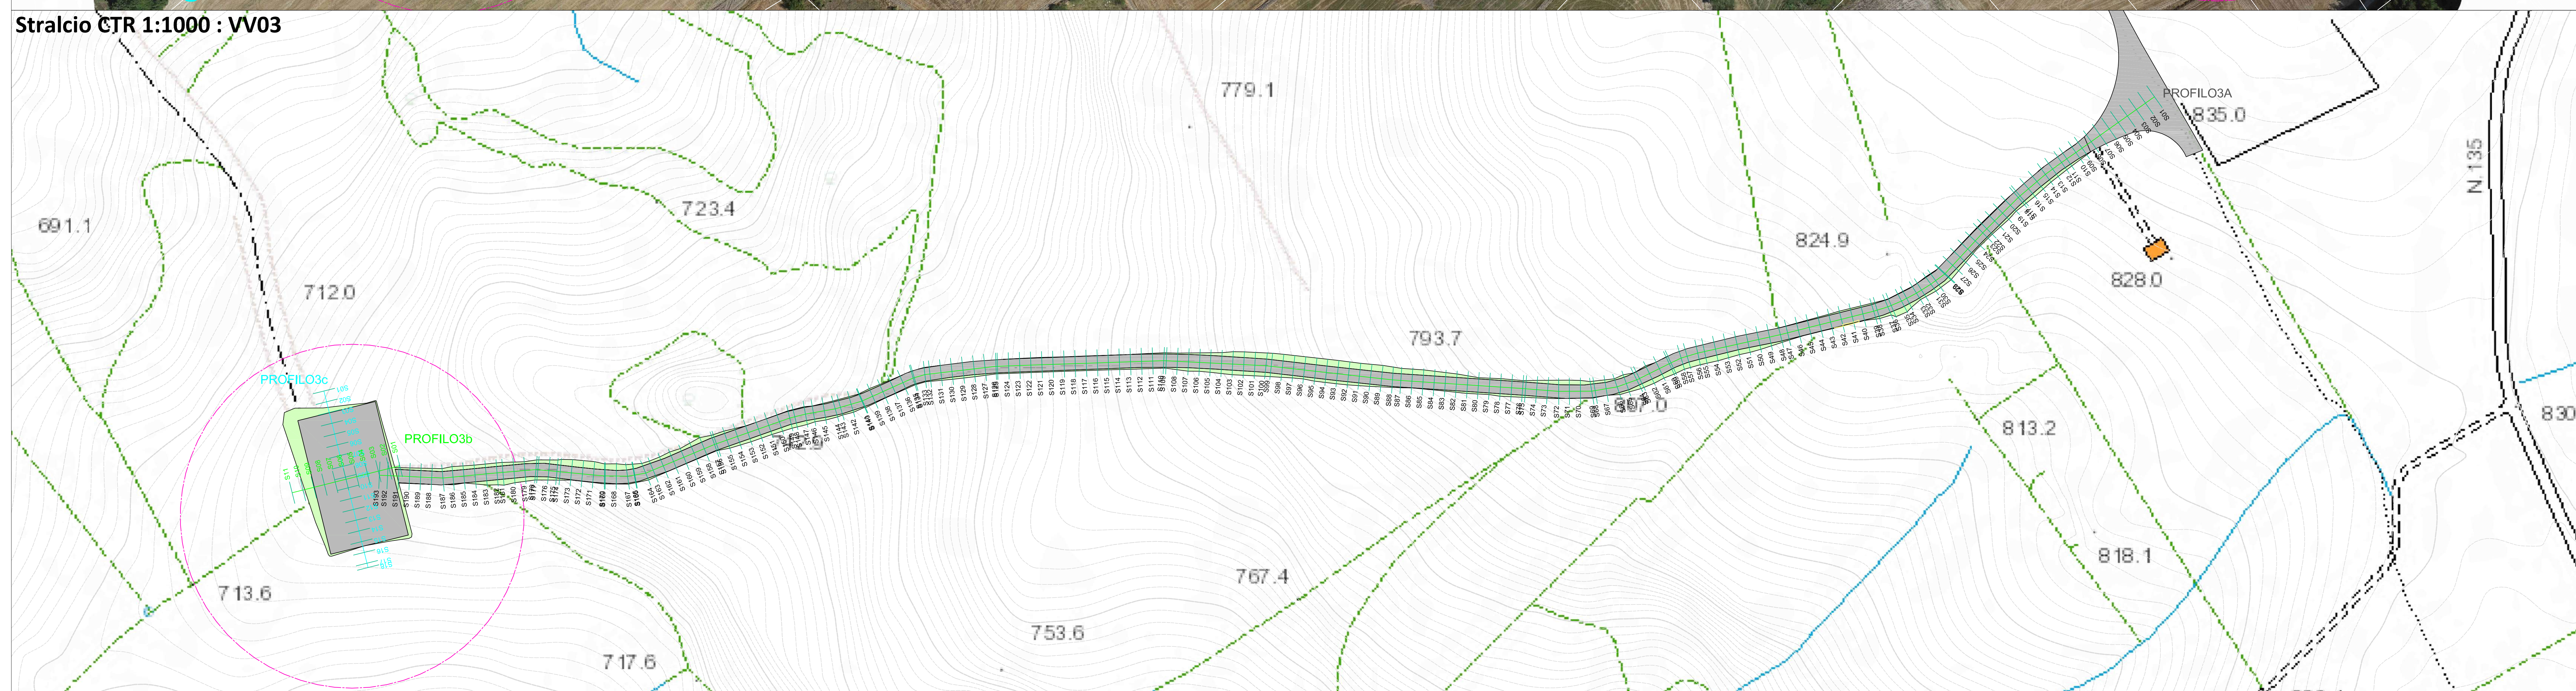

A_PNXF3G0-IR_Edison_VolturinoVulturara					
N WTG	Coordinate Asse WGS 84 UTM33		Dati Catastali		
	X	Y	Comune	Foglio	P.lle
VV03	508305	4590479	Vulturara	33	16
					194

ID	Volumi totali (mc)		
	Volume Sterro	Volume Riporto	Eccedenza
Volume piazzola WTG3	367,058	3.754,217	3.387,158
Volume strada WTG3	2.240,560	2.363,500	122,940

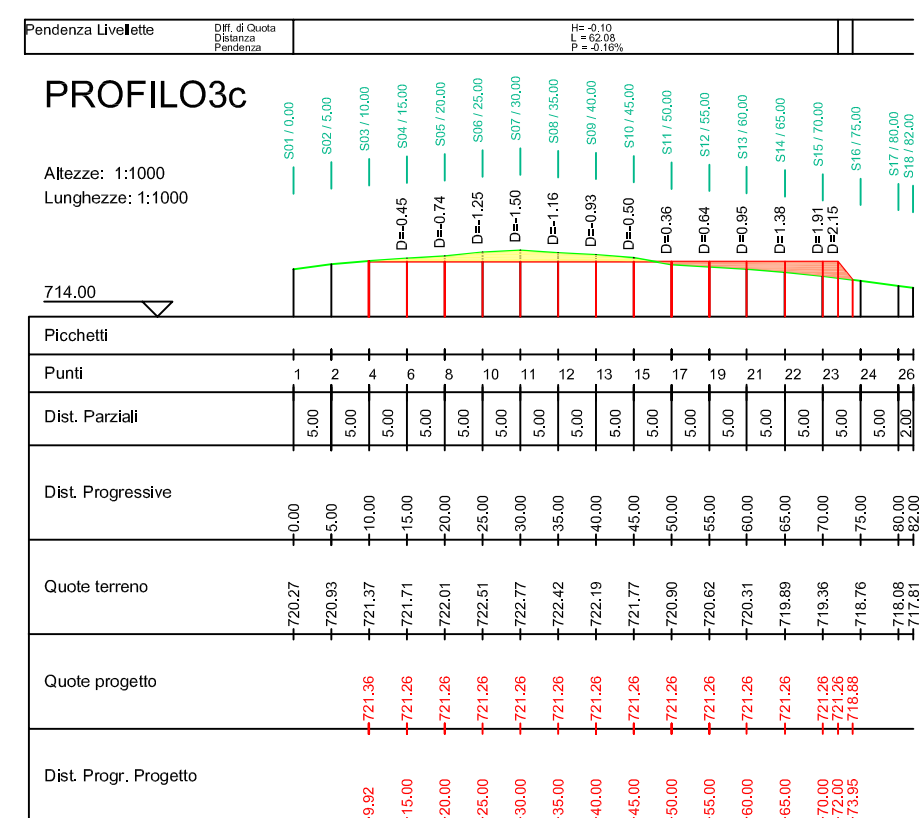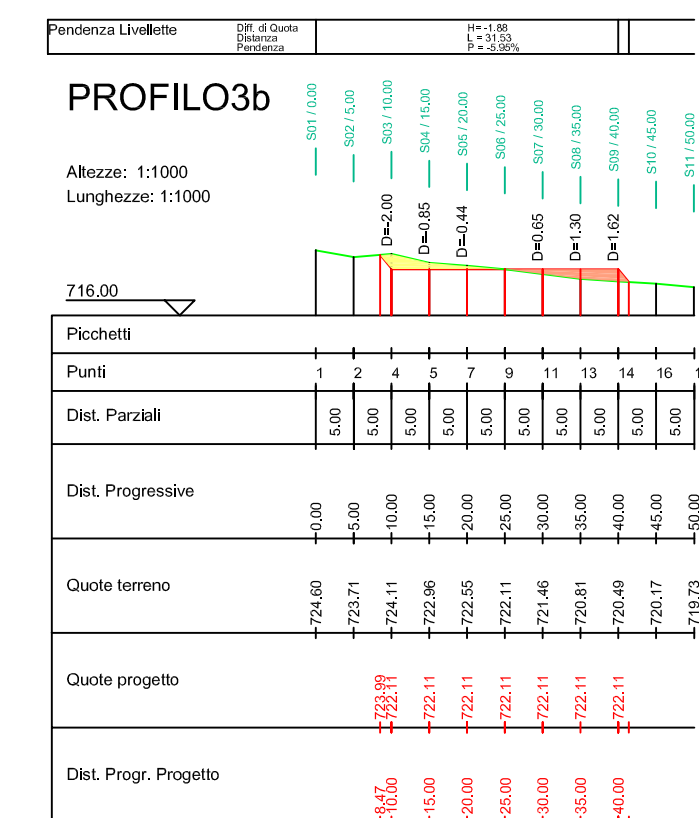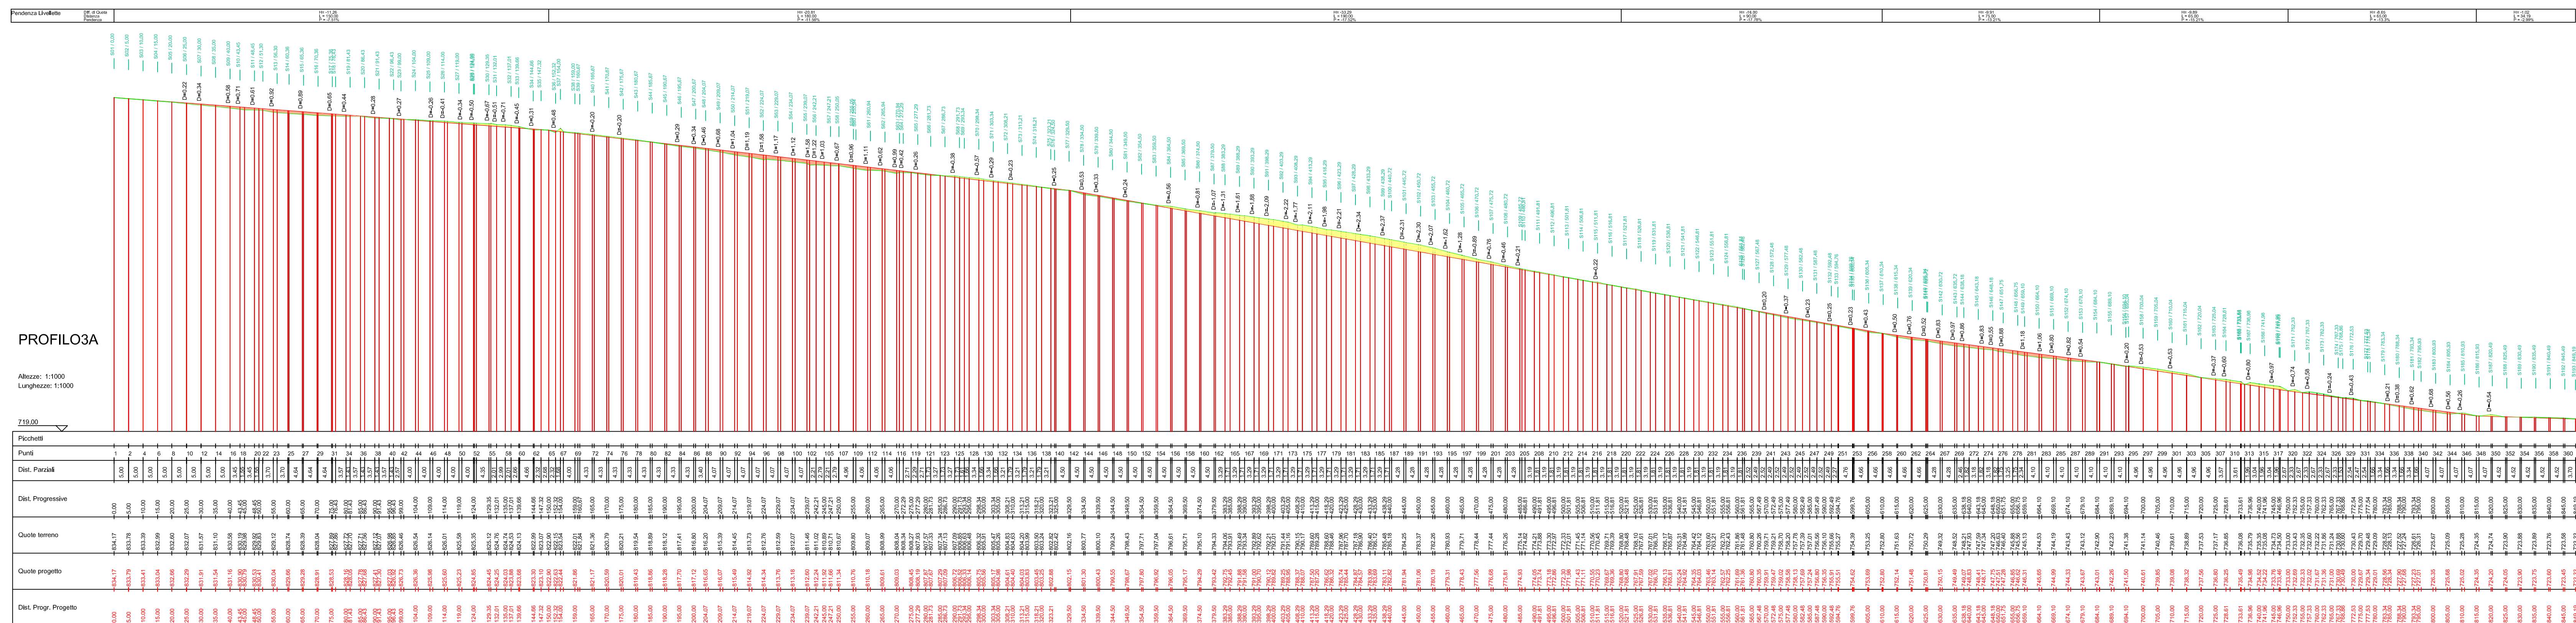

A - PNXF3G0 - Impianto Edison Volturino - Volturara

